



T09N-R01E-33_0000_MCS

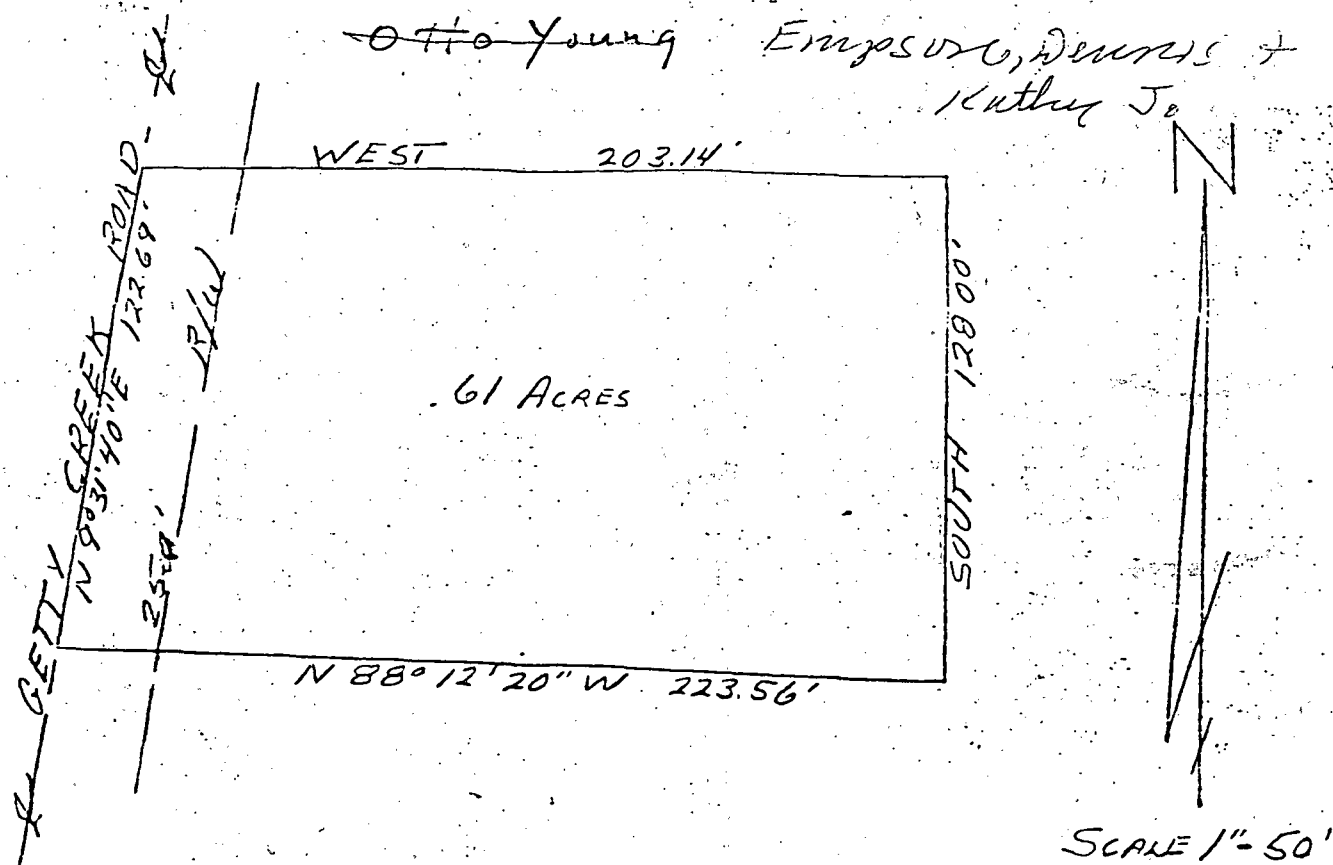

Description:

A part of the Northeast quarter of the Northwest quarter of Section 33, Township 9 North, Range 1 East, Monroe County, Indiana, bounded and described as follows: Beginning at a point that is 133.00 feet West of the Northeast corner of the said quarter quarter, thence running South for 128.00 feet, thence North 88 degrees 12 minutes 20 seconds West for 223.56 feet and to the centerline of Getty Creek Road, thence North 9 degrees 31 minutes 40 seconds East for 122.69 feet along the centerline of said road, thence West for 203.14 feet and to the point of beginning. Containing in all 61.61 acres more or less. Subject to a 25.00 foot road right-of-way.

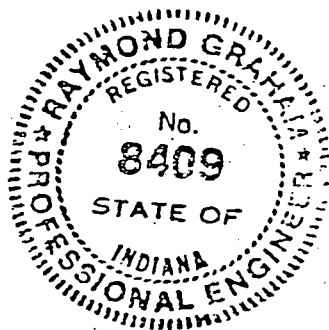


Raymond Graham
Raymond Graham
R.P.E. 3409 Indiana
3215 N. Smith Pike
Bloomington, Indiana
June 9, 1978

FILED

JUN 12 1978

John W. Davis
Auditor Monroe County, Indiana

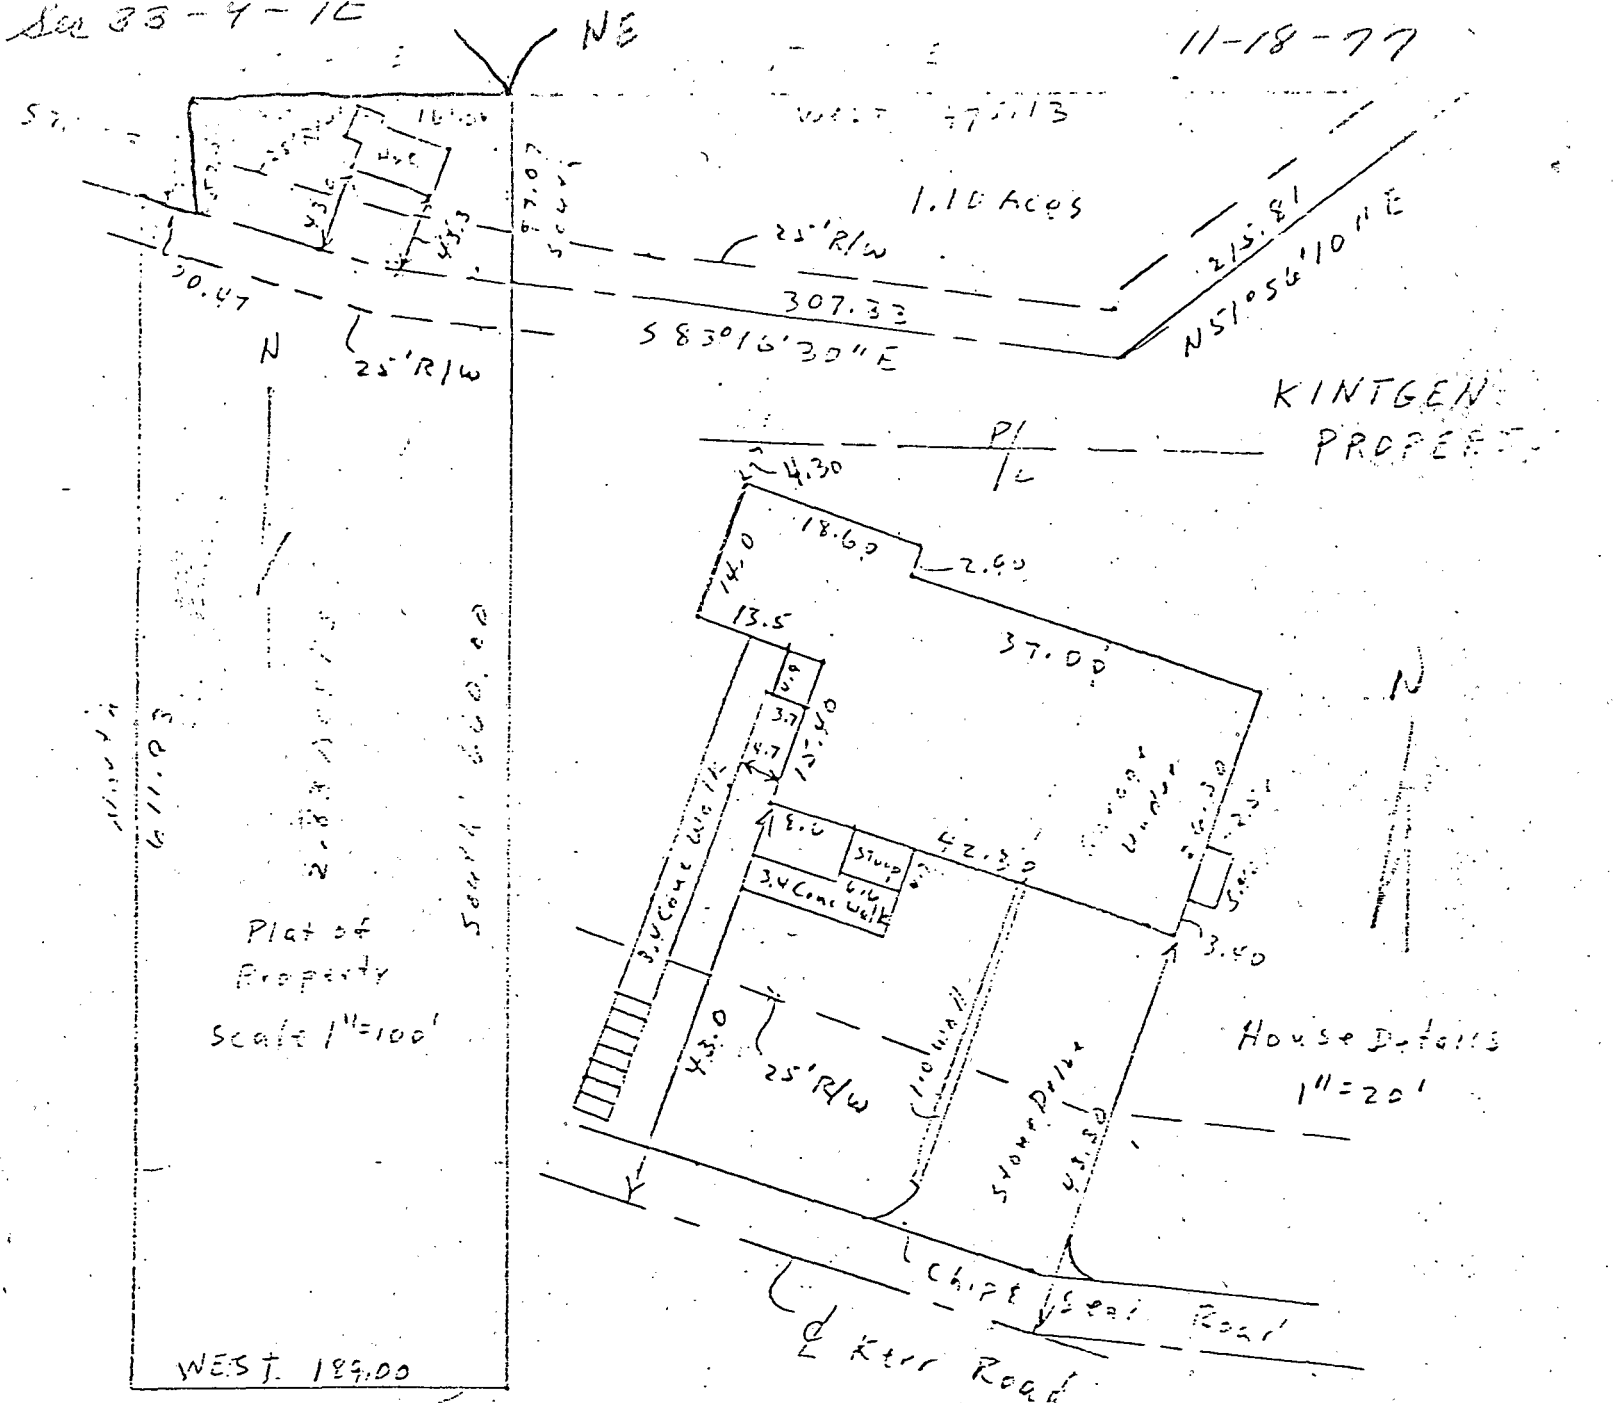

Descriptions:

A part of the North half of the Northwest quarter of the Southwest quarter of Section 33, Township 9 North, Range 1 East, Monroe County, Indiana described as follows: Beginning at the Northeast corner of the North half of the said quarter quarter, thence South for 610.01 feet; thence West for 189.00 feet; thence North for 611.93 feet and to the centerline of Kerr Road; thence South 71 degrees 52 minutes East on the road centerline for 30.47 feet; thence North for 57.55 feet; thence East on the North line of the quarter quarter for 161.04 feet and to the point of beginning. Containing in all 2.83 acres more or less.

Also a part of the North half of the Northeast quarter of the Southwest quarter of Section 33, Township 9 North, Range 1 East, Monroe County, Indiana described as follows: Beginning at the Northwest corner of the North half of the said quarter quarter, thence South for 97.07 feet and to the centerline of Kerr Road; thence South 83 degrees 16 minutes 30 seconds East along road centerline for 307.33 feet; thence North 51 degrees 56 minutes 10 seconds East along the road centerline for 215.81 feet; thence West along the North line of the said quarter quarter for 475.13 feet and to the point of beginning. Containing in all 1.10 acres more or less.


Containing in both tracts 3.93 acres more or less. Both tracts subject to 15-foot easement both ways from the centerline of Kerr Road for County highway right-of-way.

I hereby certify that this plat as shown is a true and complete survey of the described property, and further certify that all improvements are wholly within the boundaries of said described property, and that the said improvements do not encroach upon any other property, nor are there any encroachments from any other property on said surveyed property.

PROF. SURVEY

Raymond Graham

RAYMOND GRAHAM, R.P.E. #8409 Indiana
3215 North Smith Pike
Bloomington, IN 47401

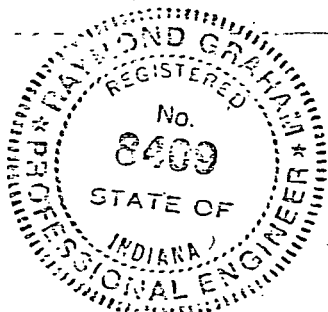

FILED

NOV 18 1977


John W. Davis
Auditor Monroe County, Indiana

2-7-78
Benton
Imp.

FILED

FEB 7 1978

John W. Davis
Auditor Monroe County, Indiana

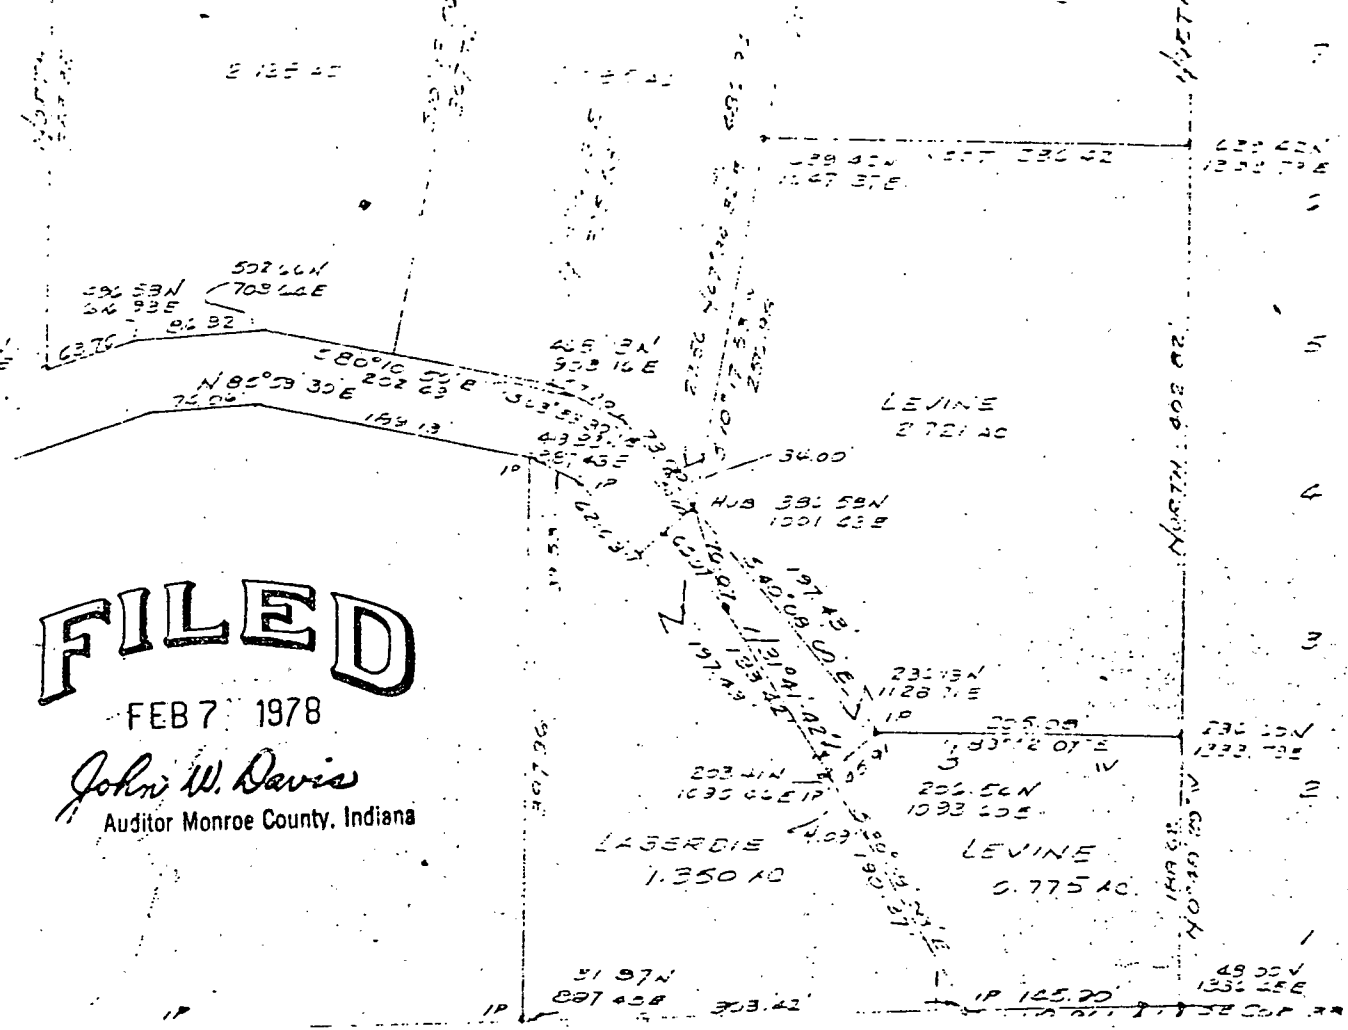

SURVEY TO LABERDIE



A PART OF THE SOUTHWEST QUARTER OF THE SOUTHWEST QUARTER OF SECTION 33, TOWNSHIP 9 NORTH, RANGE 1 EAST, MONROE COUNTY, INDIANA, DESCRIBED AS FOLLOWS: BEGINNING AT A POINT WHICH IS 419.83 FEET NORTH AND 337.43 FEET EAST OF THE SOUTHWEST CORNER OF THE SAID QUARTER-QUARTER, SAID POINT BEING ON THE SOUTH LINE OF A PRIVATE ROADWAY, THENCE SOUTHEASTERLY, OVER AND ALONG THE SOUTH LINE OF THE SAID ROADWAY BY THE FOLLOWING COURSES AND DISTANCES: SOUTH 65° 33' 30" EAST 39.53 FEET, SOUTH 40° 03' 00" EAST 62.63 FEET, THENCE LEAVING SAID ROADWAY AND RUNNING SOUTH 40° 03' 00" EAST 197.43 FEET, THENCE NORTH 49° 52' 00" EAST FOR A DISTANCE OF 45.53 FEET, THENCE SOUTH 30° 33' 35" EAST FOR A DISTANCE OF 190.57 FEET, AND TO THE SOUTH LINE OF THE SAID QUARTER-QUARTER, THENCE SOUTH 87° 56' 35" WEST, OVER AND ALONG THE SOUTH LINE OF THE SAID QUARTER-QUARTER, FOR A DISTANCE OF 303.42 FEET, THENCE NORTH FOR A DISTANCE OF 387.96 FEET AND TO THE PLACE OF BEGINNING. CONTAINING 1.35 ACRES, MORE OR LESS.

SUBJECT TO A PERPETUAL ROAD EASEMENT FOR HORSES AND CARRIAGES TO BENJAMIN H. LEVINE AND POLLY LEVINE, WIDOWED AND DECEASED, AND THEIR SUCCESSORS, DESCRIBED AS FOLLOWS: BEGINNING AT A POINT WHICH IS 42.76 FEET NORTH AND 1190.65 FEET EAST OF THE SOUTHWEST CORNER OF THE SAID QUARTER-QUARTER, SAID POINT BEING THE SOUTHEAST CORNER OF THE ABOVE DESCRIBED PROPERTY, THENCE SOUTH 87° 56' 35" WEST, OVER AND ALONG THE SOUTH LINE OF THE SAID QUARTER-QUARTER, FOR A DISTANCE OF 20.01 FEET, THENCE NORTH FOR A DISTANCE OF 23.25 FEET, THENCE SOUTH 30° 33' 35" EAST FOR A DISTANCE OF 39.23 FEET, AND TO THE PLACE OF BEGINNING. SAID EASEMENT BEING TWENTY (20) FEET OF THE SOUTHEAST CORNER OF THE ABOVE DESCRIBED TRACT.

Laberdie to Sally 2-7-78


BLOOMINGTON ENGINEERING COMPANY

ENGINEERS and SURVEYORS
811 ANITA STREET
BLOOMINGTON, INDIANA 47401
Phone 332-2603

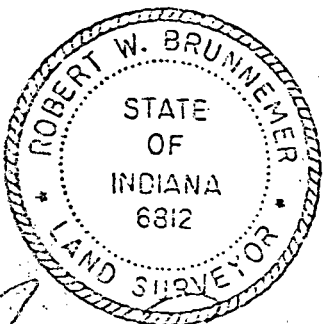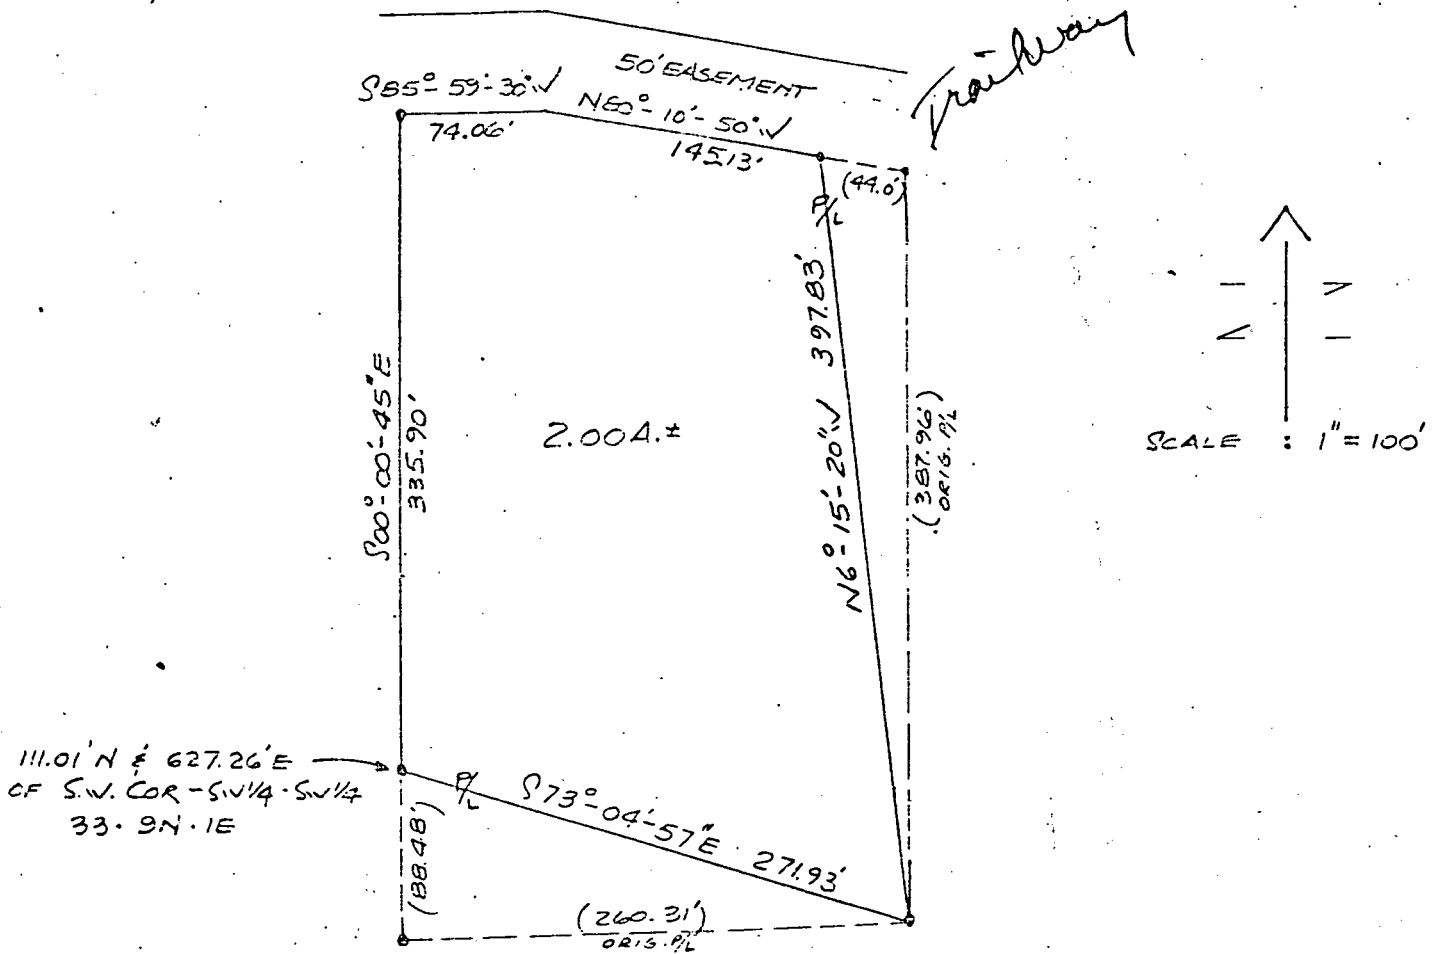

SURVEY PLAT
PART OF S.W. 1/4 OF S.W. 1/4 OF
SECTION 33 - T9N - R1E
MONROE COUNTY, INDIANA
AUGUST 18, 1977

Robert W. Brunner

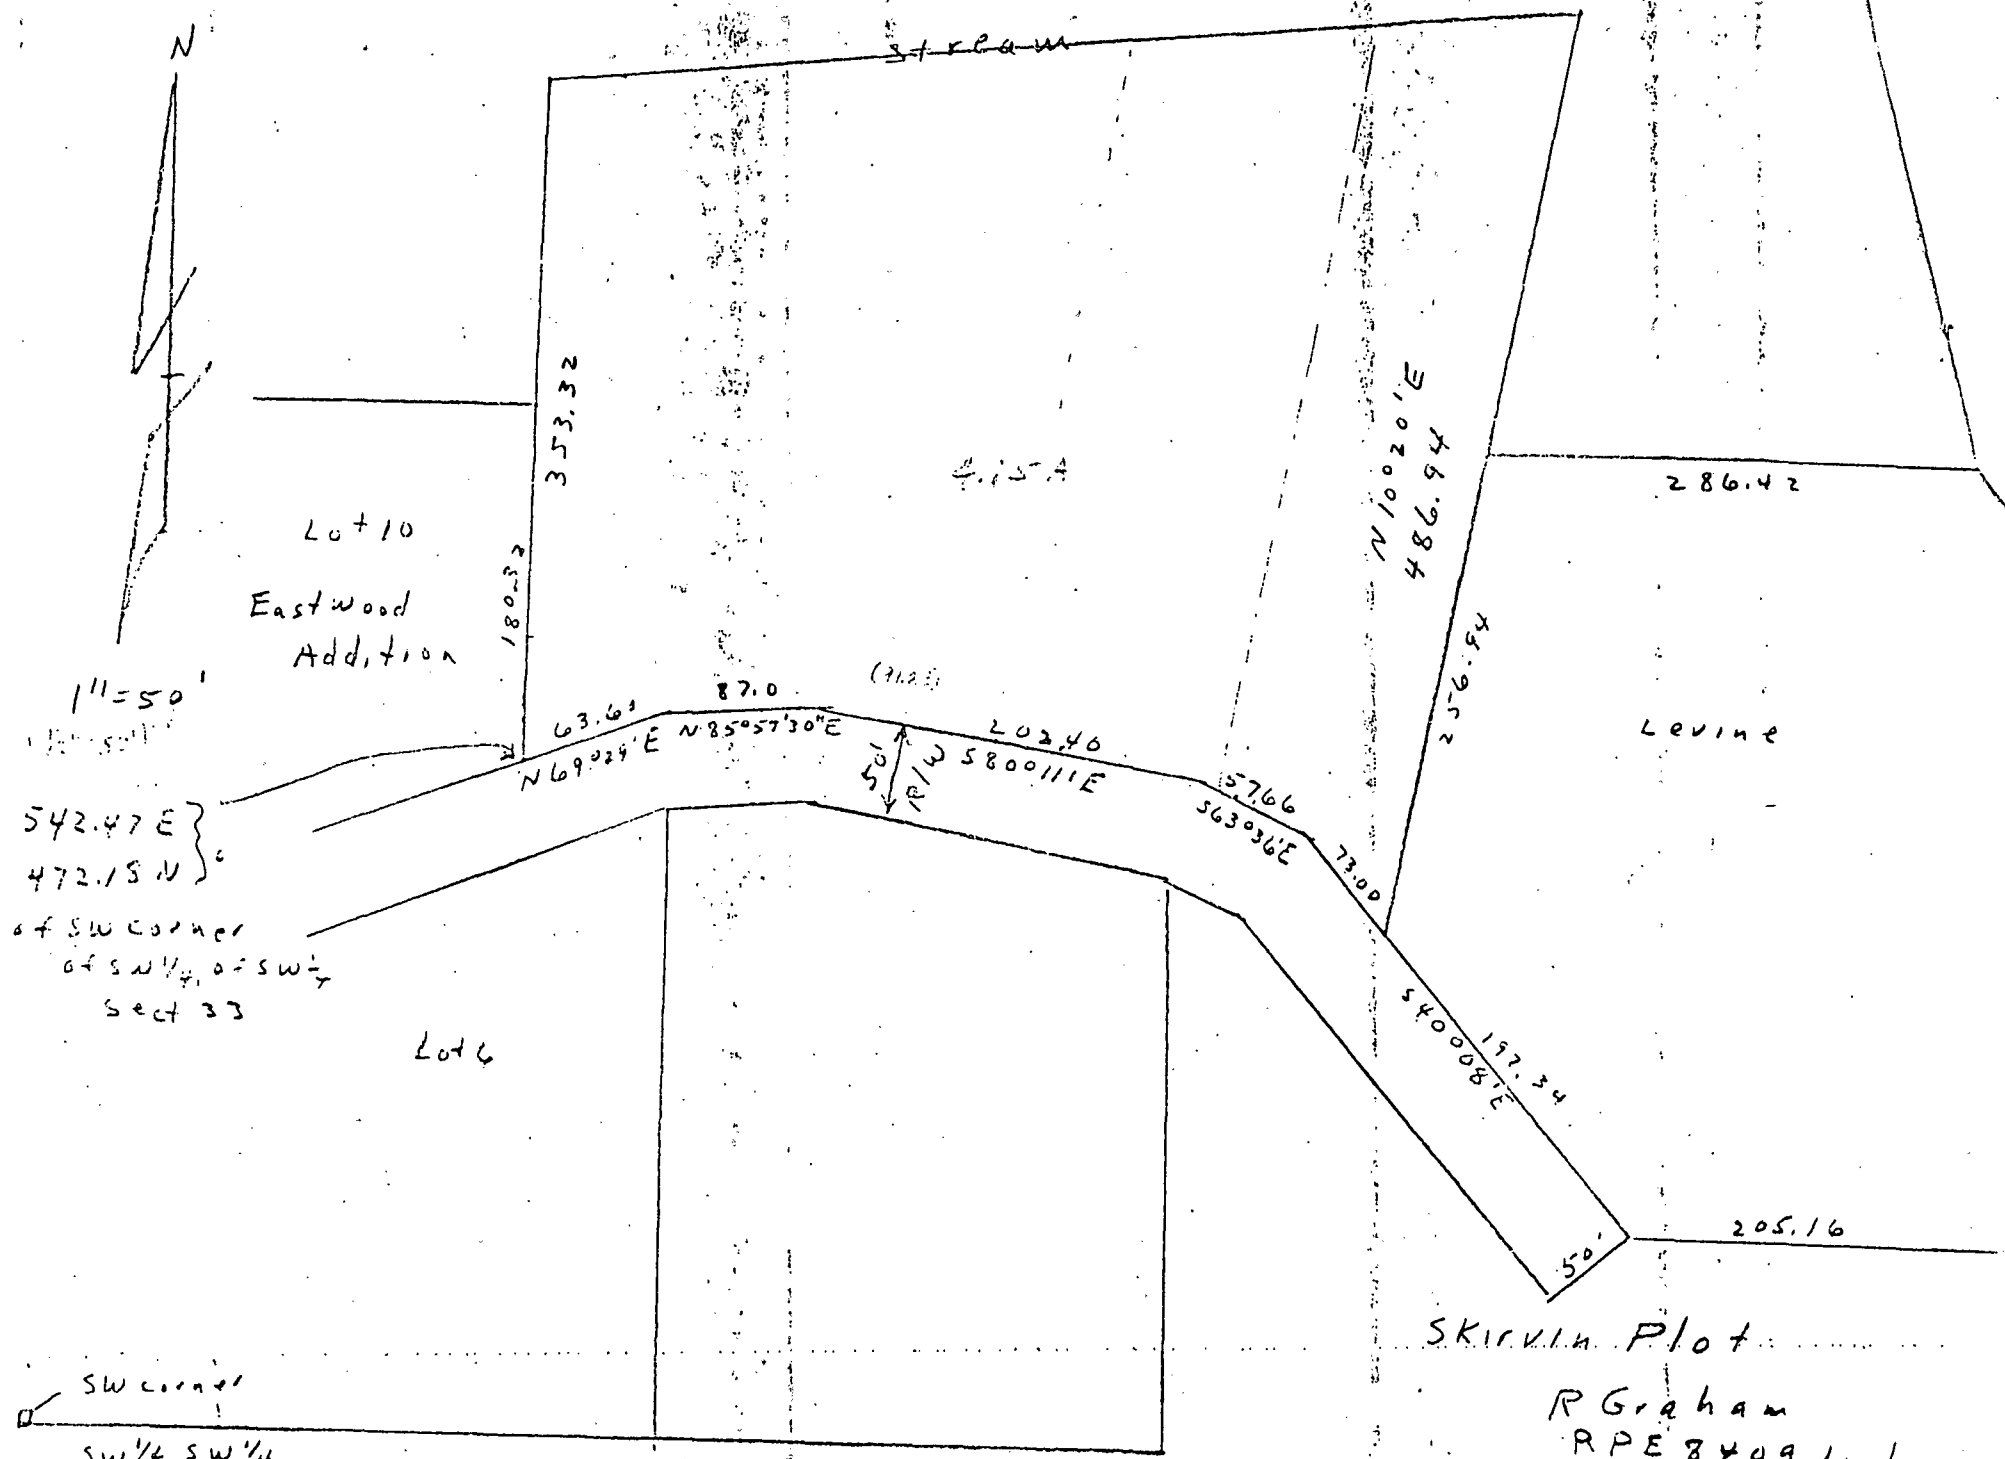


SKIRVIN Plot
R Graham
RPE 8409 1nd
Mar 3 1967

BLOOMINGTON ENGINEERING COMPANY



ENGINEERS and SURVEYORS
811 ANITA STREET
BLOOMINGTON, INDIANA 47401
Phone 332-2603

Solley, Thomas Heat & Mary Ellen
Antonia Jupp
REC 33-9-1E
7-18-75

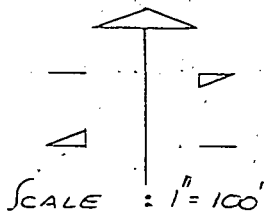

SCALE : 1" = 100'

SURVEY PLAT
PART OF S.W. 1/4 OF THE S.W. 1/4
SECTION 33 • T9N • R1E
MONROE COUNTY, INDIANA
JUNE 26, 1975

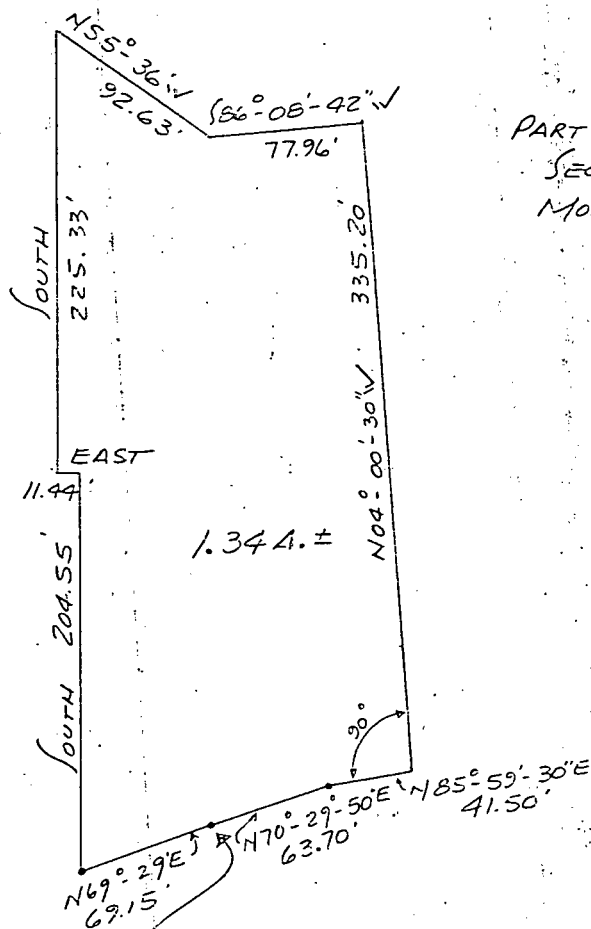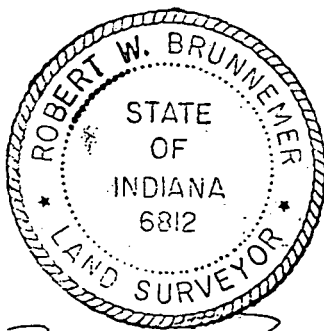

{ 475.31' N & 556.69' E of
S.W. COR. - S.W. 1/4 - S.W. 1/4
33 • T9N • R1E

(S.E. COR. LOT 10
EASTWOOD ADDN)

8-1-2-377

EXHIBIT 1



Sec 4 - 8N-1E

Sec 33 - 9N-1E



BLOOMINGTON ENGINEERING COMPANY

ENGINEERS and SURVEYORS
811 ANITA STREET
BLOOMINGTON, INDIANA 47401
Phone 332-2603

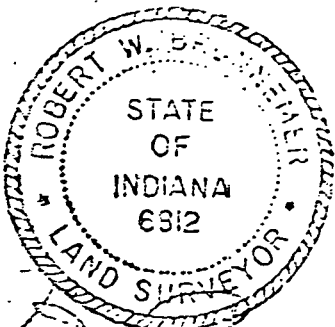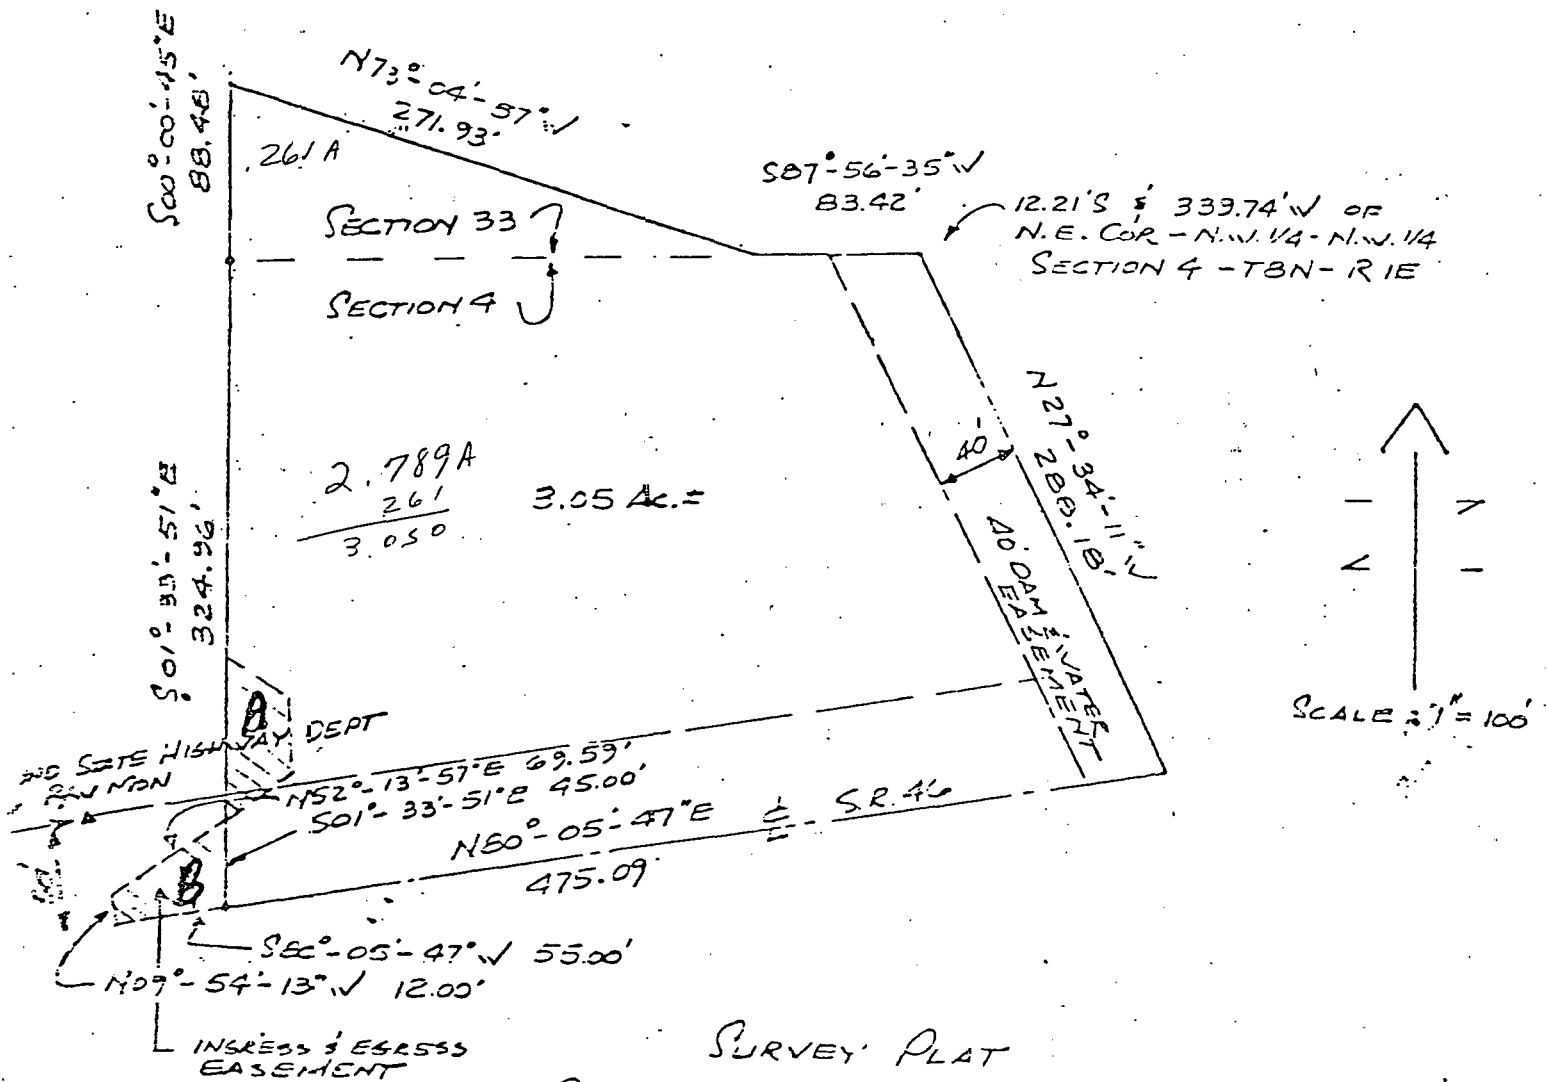

SURVEY PLAT
PART OF N.W. 1/4 OF N.W. 1/4 OF
SECTION 4 - T8N - R1E &
PART OF S.W. 1/4 OF S.W. 1/4 OF
SECTION 33 - T8N - R1E
MONROE COUNTY, INDIANA
AUGUST 17, 1977

Robert W. Benton

Benton Jwp.
Section 33

Rarey, Daniel R. +
Sandra L.

Laberdie to Salley

BLOOMINGTON ENGINEERING COMPANY

ENGINEERS and SURVEYORS
811 ANITA STREET
BLOOMINGTON, INDIANA 47401
Phone 332-2603




LABERDIE - 0.19A TRACT DESCRIPTION

A PART OF THE SOUTHWEST QUARTER OF THE SOUTHWEST QUARTER OF SECTION 33, TOWNSHIP 9 NORTH, RANGE 1 EAST, MONROE COUNTY, INDIANA, DESCRIBED AS FOLLOWS: BEGINNING AT A POINT THAT IS 31.88 FEET NORTH AND 887.42 FEET EAST OF THE SOUTHWEST CORNER OF SAID QUARTER-QUARTER, THENCE NORTH FOR A DISTANCE OF 387.96 FEET, THENCE N80°-10'-50" W FOR A DISTANCE OF 44.00 FEET, THENCE S06°-15'-20" E FOR A DISTANCE OF 397.83 FEET TO THE PLACE OF BEGINNING. CONTAINING 0.19 ACRE, MORE OR LESS.

PLAT AND DESCRIPTION PREPARED FROM A
SURVEY CONDUCTED ON AUGUST 18, 1977
UNDER THE SUPERVISION OF:

Robert W. Brunner

ROBERT W. BRUNNEMER
REGISTERED LAND SURVEYOR
INDIANA REGISTRY #6812
JANUARY 19, 1978

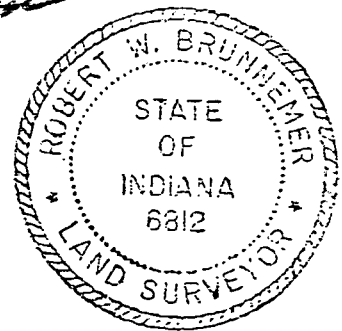

FILED

FEB 7 1978


John W. Davis
Auditor Monroe County, Indiana

Sec 33 - 9N - 1E

John W. Davis 2-7-78

BLOOMINGTON ENGINEERING COMPANY

ENGINEERS and SURVEYORS
811 ANITA STREET
BLOOMINGTON, INDIANA 47401
Phone 332-2603

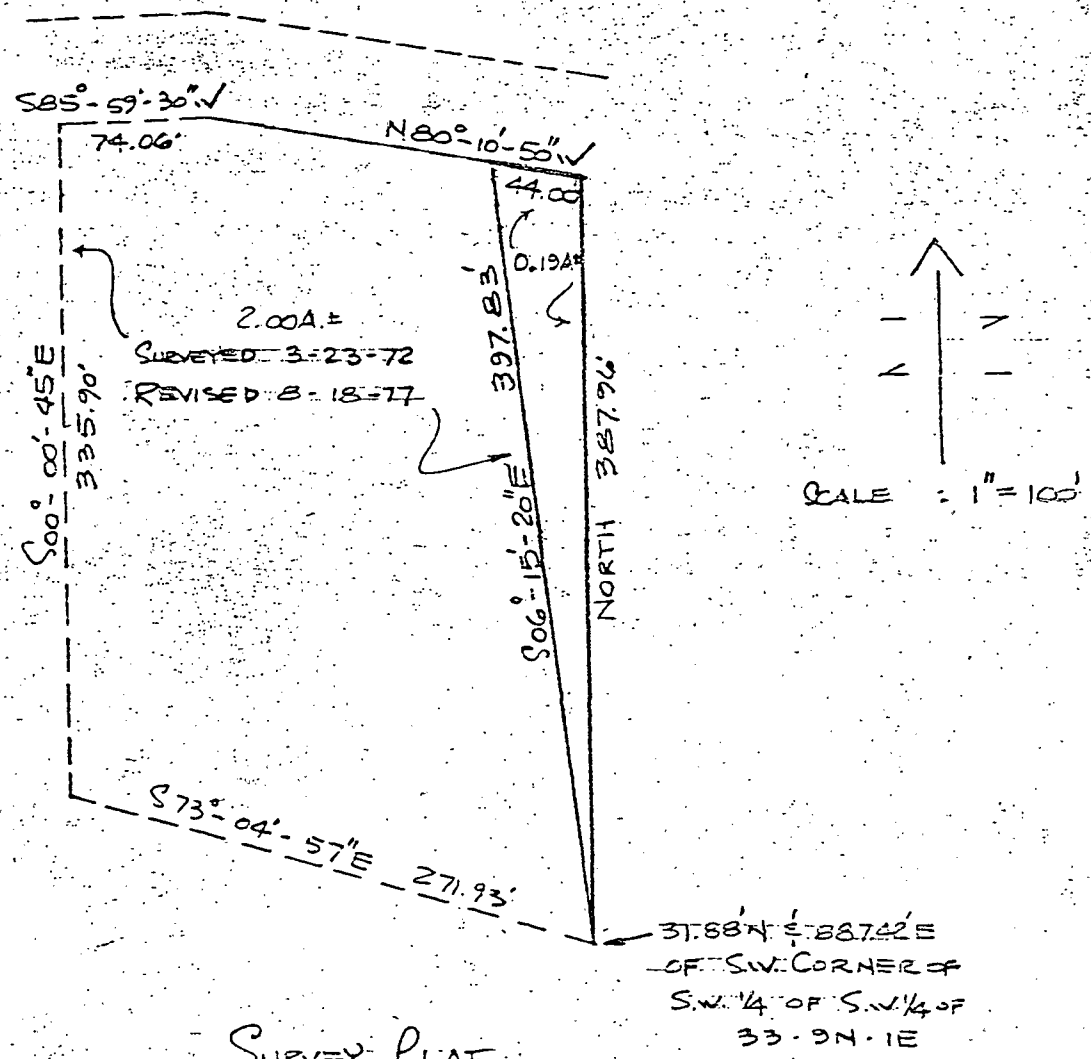

FILED



FEB 7 1978

John W. Davis
Auditor Monroe County, Indiana

SURVEY PLAT
PART OF SW 1/4 OF SW 1/4 OF
SECTION 33 - T9N - R1E
MONROE COUNTY, INDIANA
JANUARY 19, 1978

Laberdie to Survey
BLOOMINGTON ENGINEERING COMPANY

ENGINEERS and SURVEYORS
811 ANITA STREET
BLOOMINGTON, INDIANA 47401
Phone 332-2603

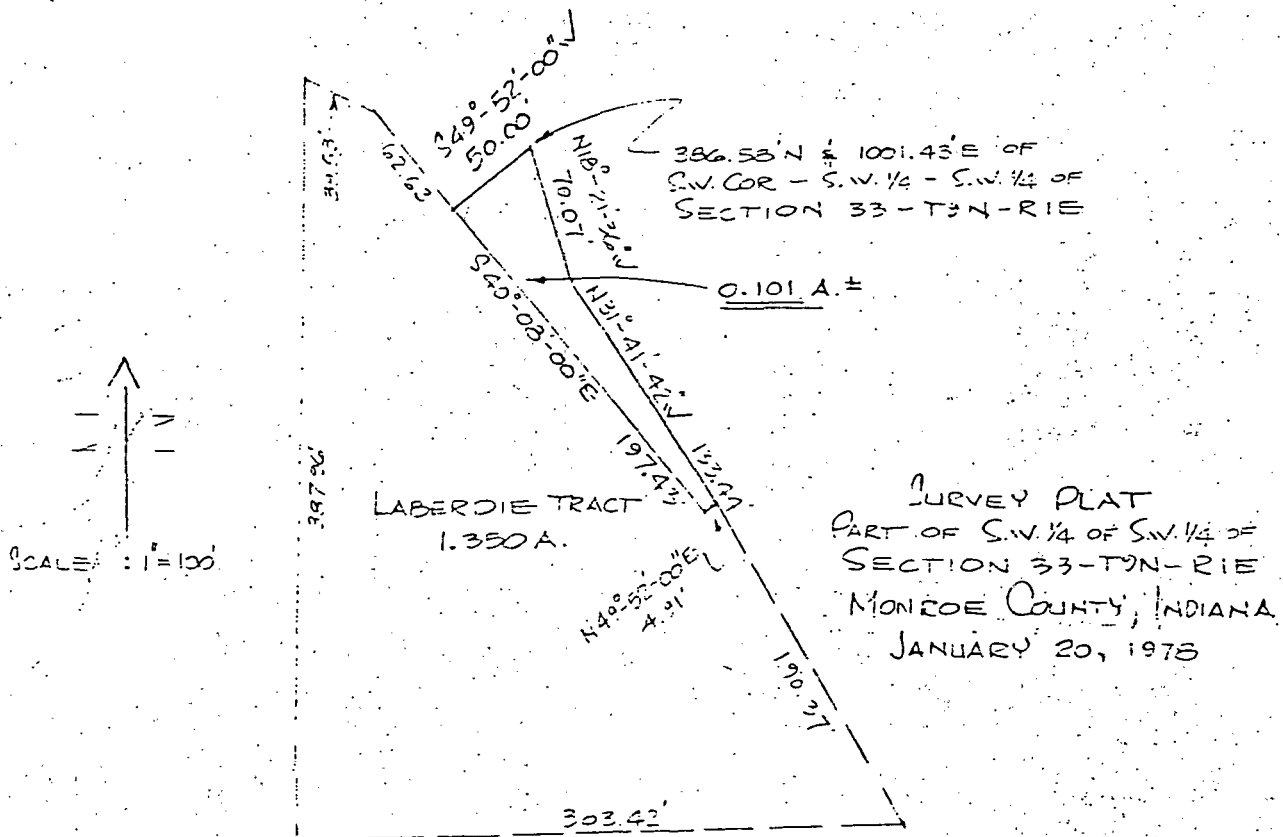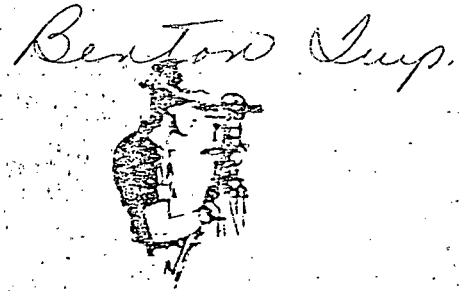

NOTE: THE ABOVE PLAT REPRESENTS A TRACT OF LAND SURVEYED UNDER THE SUPERVISION OF THE UNDERSIGNED ON AUGUST 18, 1969. THE LEGAL DESCRIPTION FOR THIS TRACT HAS BEEN RECORDED IN DEED RECORD 256 AT PAGE 101 IN THE OFFICE OF THE RECORDER OF MONROE COUNTY.

FILED

FEB 7 1978

John M. Davis
Auditor Monroe County, Indiana

2-7-78



Sec 33-9-1E

Laberdie to Solley

9-20-77


BLOOMINGTON ENGINEERING COMPANY

ENGINEERS and SURVEYORS
811 ANITA STREET
BLOOMINGTON, INDIANA 47401
Phone 332-2603

delivered to
Lynn Coyne
re: [unclear]
Laberdie
(Burger Office)

2.00 ACRE TRACT DESCRIPTION

A part of the Southwest quarter of the Southwest quarter of Section 33, Township 9 North, Range 1 East, Monroe County, Indiana, described as follows: Beginning at a point that is 111.01 feet North and 627.26 feet East of the Southwest corner of said quarter-quarter, thence S73°04'-57"E for a distance of 271.93 feet, thence N06°15'-20"W for a distance of 397.83 feet, thence N80°10'-50"W for a distance of 145.13 feet, thence S85°59'-30"W for a distance of 74.06 feet, thence S00°00'-45"E for a distance of 335.90 feet to the place of beginning. Containing 2.00 acres, more or less.

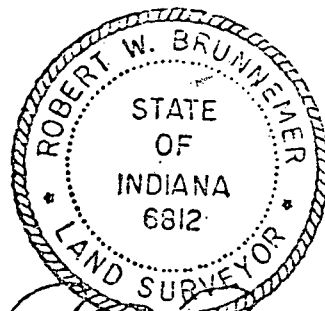

Laberdie, Jerry

to

Solley, Thomas T.

Sec 33-9-1E 2A.

FILED

SEP 20 1977

John W. Davis
Auditor Monroe County, Indiana

Deed Book 364, Pg. 213

Stone End
NW Cor.
Sec. 33

Stone End
N 1/4 Corner

Calc. Split
of N. line

589°41'47"W 2624.28'
1312.14'

N89°47'27"E 527.12'

Witness Points

PLAT OF SURVEY

Part of SE 1/4, NW 1/4
Sec. 33-T9N-R1E
Monroe Co., Indiana
47.81'

21.73'
500°43'07"E
73.03'

518°32'39"E
93.13'

524°43'17"E
63.00' Centerline
Stephen's
Creek

536°13'05"E
76.77'

539°13'48"E
49.40'

544°38'36"E
109.73'

541°48'34"E
65.48'

517°11'04"E
82.17'

SCALE: 1"=100'

± 7.73 Acres

Douglas R. Curry
Douglas R. Curry
Ind. L.S. N° 890006
July 28, 1989
Date

N 00°19'10"E 2600.10'
525.16'

2602.20'
N 01°08'00"E
500.005'
(Basis of Bearing)


P.O.B.
Iron Pipe End
SW Cor., SE 1/4, NE 1/4

Rebar End.
S.Q.A. Cap
20012
Rebar End.
S.Q.A. Cap
55001
Iron Pipe End

- Denotes 5/8" Rebar w/ Cop Set
- Denotes P.K. Nail Set

↑
NW 1/4?

Doug Curry

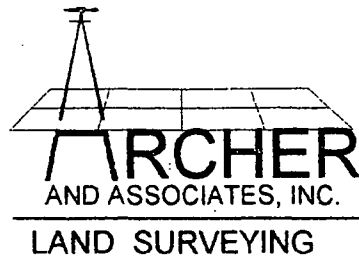


Steve Archer
P.O. Box 1296
Bloomington, IN 47402
(812)334-8941
(812)323-7699 fax

LAND SURVEYING



Client
Owner of Record
Martha D. Valdetaro
inst # 1999009259


Basis of Bearings
pipes found at the SE & SW corners
of the SE1/4-NE1/4 Sec. 33-9N-1E
rotated to plat bearings from Nehrt
Minor Subdivision Plat from survey
by Lee Utt (RLS# S0089) dated 6/11/03
(adjoiner to south of subject tract)

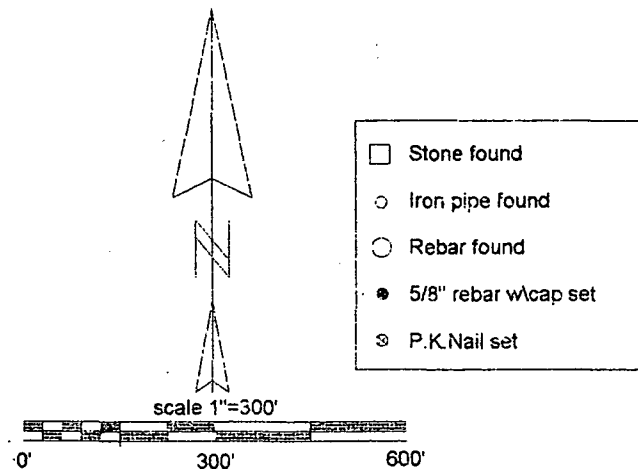

I, Steven W. Archer, hereby certify that I am a Registered Land Surveyor,
licensed with the Laws of the State of Indiana, and that the above plat and
descriptions correctly represent a land survey performed by me or under
my direct supervision and that the monuments shown thereon actually exist
and are to the best of my knowledge and belief accurately shown
January 20th, 2004

Steven W. Archer
RLS 8700094

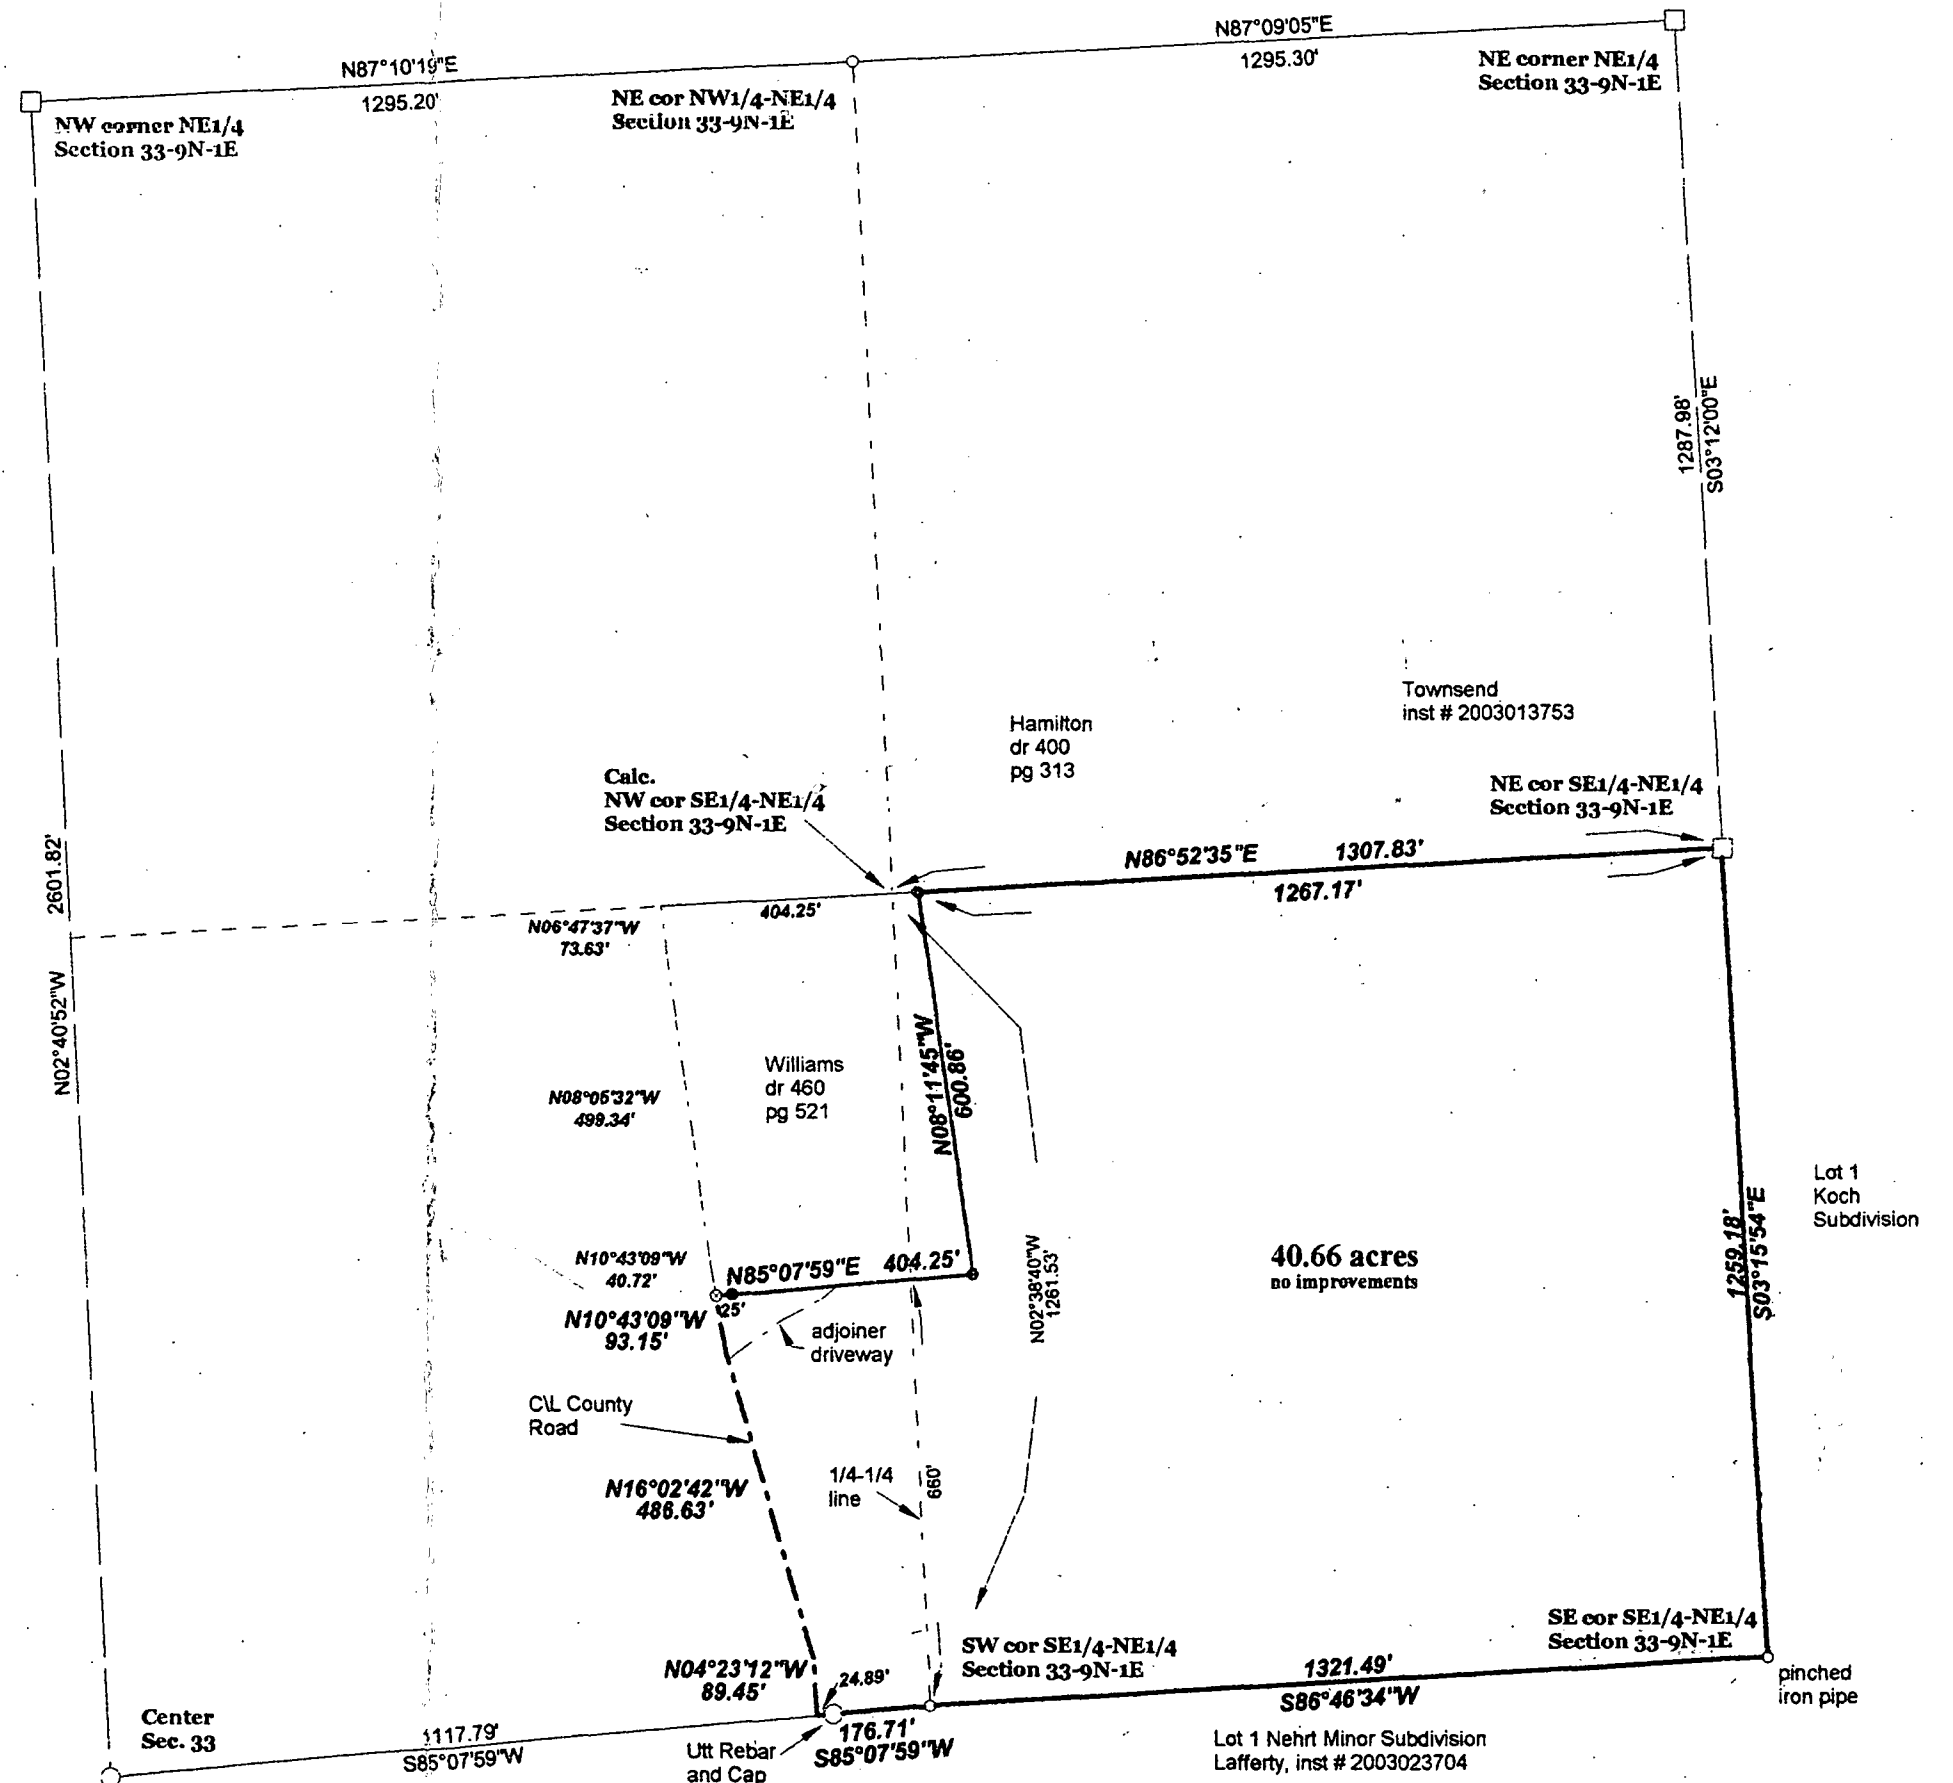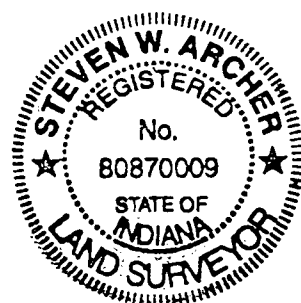

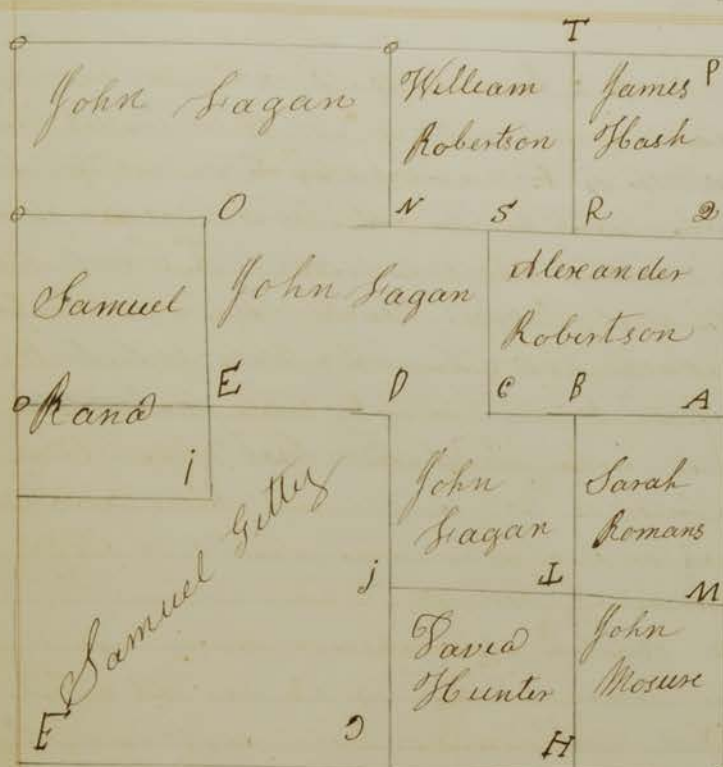

April the 23rd 1861
 Ran the following lines and
 made the following corners in
 Section 33, T. 9, R. 1. E for
 John Logan Samuel Getty
 Samuel Rand Alexander Robertson
 William Robertson James Hash
 Sarah Romans John Mosure &
 David Hunter

Commenced at the Eastern 1/2
 Mile post corner A witness Beach
 6 inches in diam S 73° 76 link dist
 Beach 15 inches in diam S 8° E 86 lbs dist
 thence S 83 1/2° W 79 poles 21 1/2 lbs to B witness
 Beach 10 inches in diam S 55° W 32 lbs
 dist Beach 10 inches in diam N 66° E 15 lbs

dist thence S 88 1/2° W 39 poles & 23 1/2 lbs to witness Beach 5 inches in diam S 12° E 3 1/2 lbs dist
 Sugar 15 inches in diam N 3° W 29 lbs dist thence S 88 1/2° W 39 poles 23 1/2 lbs to D witness
 B Walnut 10 inches in diam S 9° W 79 lbs dist thence S 83 1/2° W 79 poles 21 1/2 lbs to
 E witness B Walnut 8 inches in diam S 16° W 10 lbs dist W Oak 6 inches in diam
 N 47 1/2° E 2 1/2 lbs dist thence S 83 1/2° W 79 poles 21 1/2 lbs to the Western 1/2 Mile post thence
 S 5° E 159 poles 21 lbs to the S W corner E witness W Oak 3 inches in diam
 N 39° W 3 1/4 lbs dist W Walnut 6 inches in diam N 58° E 21 lbs dist thence N 52 1/2° E
 160 poles 12 lbs to D a stone planted in open ground thence N 53 1/2° E 80 poles & 6 lbs
 to H witness Mulberry 2 inches in diam S 77° W 3 1/2 lbs dist Pogwood 3 inches in
 diam S 65° E 21 1/2 lbs dist thence N 53 1/2° E 80 poles & 6 lbs to a Rock planted before
 then commenced on the Section line N 53 1/2° E 80 poles & 6 lbs from the S W
 corner Ran N 5° W 110 poles & 23 lbs to I witness Sycamore 10 inches corner
 tree then commence at the Southern 1/2 Mile post Ran N 5° W 79 poles 18 lbs
 to J witness R Oak 6 inches in diam S 86° E 13 lbs dist R Oak 8 inches in diam
 N 3° W 24 lbs dist then N 53 1/2° E 80 poles to L witness Beach 12 inches in diam
 S 73 1/2° W 73 lbs dist Poplar 6 inches in diam S 12° W 72 lbs dist then N 47 1/2° E
 80 poles to M witness Beach 15 inches in diam N 9° E 75 1/2 lbs dist Hickory
 1 inch in diam S 81° E 8 lbs dist then commenced at the Northern 1/2 Mile
 post a rock planted before Ran S 5° E 78 poles & 23 lbs to N witness W Oaks
 6 inches in diam S 45° W 29 1/2 lbs dist W Oak 5 inches in diam N 80° E 12 lbs dist
 thence S 83 1/2° W 80 poles & 2 lbs to O witness W Oak 2 inches in diam S 72° W
 33 lbs dist Pogwood 6 inches in diam N 5° W 34 lbs dist then commenced
 at the N E corner P witness Beach 8 inches in diam N 44° W 17 1/2 lbs dist
 Beach 20 inches in diam S 87° W 55 1/2 lbs dist thence S 5° E 80 poles to Q witness
 Beach 18 inches in diam S 5° E 28 lbs dist Beach 6 inches in diam N 58° W 62 lbs dist

thence S 85° W 79 poles & 1 lb to R witness Beach 15 inches in diam
 N 55° W 12 lbs dist Beach 18 inches in diam S 15° W 15 lbs dist thence S 85° W
 39 poles 15 lbs to S witness R Oak 5 inches in diam S 85° W 7 lbs dist
 R Oak 5 inches in diam N 50° E 21 lbs dist then commenced at the
 N E corner Ran S 85° W 79 poles & 12 lbs to T witness Beach
 15 inches in diam S 87° W 28 lbs dist Beach 18 inches in diam East 3/4 lb
 Chas. Bares I W. Parkman John Logan & William Robertson sworn

John Logan \$1.50 paid

for Samuel Gitty 3.50 paid

J. S. Buskirk M. C. S.

Samuel Rand 1.50 paid

Alexander Robertson 1.50 paid

William Robertson 1.00 paid

David Hunter 1.00 paid

Sarah Romans 1.00 paid

John Mosure 1.00 paid

James Flash 1.00 paid

May the 15th 1861

Ran the following lines & made the following corners in
 Section 9. T. 9. R. 1 W. for John Stuffle commenced
 at the N E corner old witness gone new ones made
 Beach 8 inches in diam N 70° W 8 lbs dist

To 10 ... S 15° W 25 ...

thence S 5° E 100 poles & 7 lbs to the Eastern 1/2 mile post

thence S 85° W 160 poles & 12 lbs to the center of said Section
 witness Black Berry 10 inches in diam N 35° W 63 lbs dist

Black Berry 8 ... S 67° E 90 ...


Chas. Bares } John Stuffle
 Jacob Stuffle } sworn

fee \$3.00 paid

J. S. Buskirk M. C. S.







State of Indiana
 County of Monroe J. S. D.

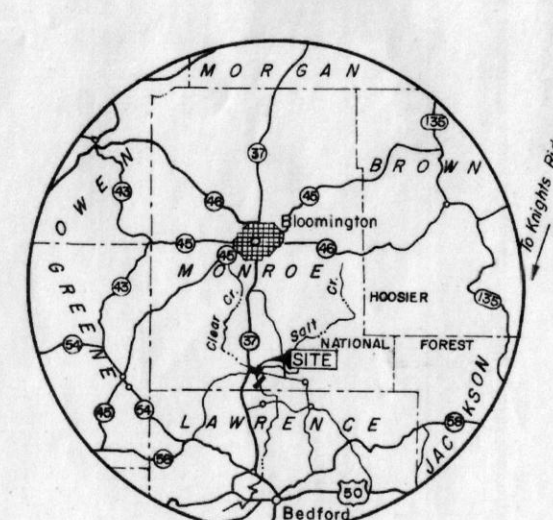Monroe Common Pleas Court We the Commissioners
 Appointed by said Court at April Term 1861 to make
 Partition of the Real Estate of belonging to Lawson
 Oliphant and Others Heirs of Thomas Oliphant Sent late
 of said County and State Dec. after being duly sworn as
 will appear by an Oath administered on the Warrant of Partition
 delivered to us and here with returned and filed we



PRELIMINARY	
PROJECT MAP	
DEPT. OF THE ARMY	
USING SERVICE CORPS OF ENGINEERS	
LOCATION OF PROJECT	
STATE	INDIANA
COUNTY	MONROE
DIVISION	OHIO RIVER
DISTRICT	LOUISVILLE
ARMY AREA	2 ND.
12 MILES N OF BEDFORD	
11 MILES S OF BLOOMINGTON	
TRANSPORTATION FACILITIES	
RAILROADS	MONON
STATE ROADS	37
FEDERAL ROADS	
AIR LINES	
ACQUISITION	
TOTAL ACRES ACQUIRED	
FEE	
PUBLIC DOMAIN	{ PERM. WITHDRAWAL { TEMP. WITHDRAWAL
USE PERMIT	
TRANSFER	{ SEE SEGMENT "4"
LEASE	
LESSER INTERESTS	{
DISPOSAL	
TOTAL ACRES DISPOSED OF	
SOLD	
PUBLIC DOMAIN	{ PERM. WITHDRAWAL { TEMP. WITHDRAWAL
USE PERMIT	
TRANSFERRED	{ SEE SEGMENT "4"
LEASES TERMINATED	
LESSER INTERESTS TERM	
REASSIGNED	
OTHER	

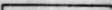A map of the state of Indiana with a dashed outline. The word "INDIANA" is centered in the upper half. In the lower-left quadrant, a dot is labeled "Bloomington". Below and to the right of Bloomington, an arrow points to a location labeled "PROJECT SITE".

 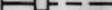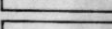STATE INDEX	RESERVATION LINE	
	RESERVATION LINE (ACTUAL SURVEY)	
	TRACT BOUNDARY LINE	
	TRACT NUMBER	
	CONTOUR LINE	
	DISPOSAL	

DEPARTMENT OF THE ARMY
OFFICE OF THE LOUISVILLE DISTRICT ENGINEER
OHIO RIVER DIVISION

DRAWN BY C. B. O.
TRACED BY N. J. G.
CHECKED BY J. D. M.
SUBMITTED BY
E. M. Nelson
CHIEF OF PLANNING &
CONTROL BR.
RECOMMENDED BY
Paul Morgan
CHIEF OF REAL ESTATE DIV.
OFFICE, CHIEF OF ENGINEERING
INSTALLATION OR PROJECT



SCALE: 1" = 500'

500 250 0 500 1000

SHEET 15 OF DRAWING NO.

NOTE: The boundary of this installation was compiled from record deed descriptions, record plats, USGS Quads, aerial photos, and actual surveys.

1 NOV. 63	REV. 1506		J.
31 OCT. 63	REVISED TRACT 1514		m.
28 MAR. 63	ADDED 1513-E-2		J.
23 OCT. 62	DEL 1501-E, 1522-E, 1503-E, 1500-E, 1501-E, 1502-E		N.
23 OCT. 62	DEL 1508-E, 1534-E, 1514-E, 1518-E, 1516-E, 1517-E, 1512-E, 1518-E-1-E-4, 1520-E		N.
23 OCT. 62	DEL 1509 1509-E, 1505-E, 1510-E, 1511-E, 1506-E, 1507-E, 1511-E-3, 1504-E, 1505-E		N.
23 OCT. 62	REV 1510, 1508, 1507, 1506, 1513-1, 1513-2, 1514, 1515, 1517, 1518, 1519, 1518-2, 1518-1, 1519		N.
23 OCT. 62	ADD 1509-1, 1509-2, 1511, 1504, 1505, 1516, 1518-3, 1520, 1503		N.
DATE	REVISIONS		

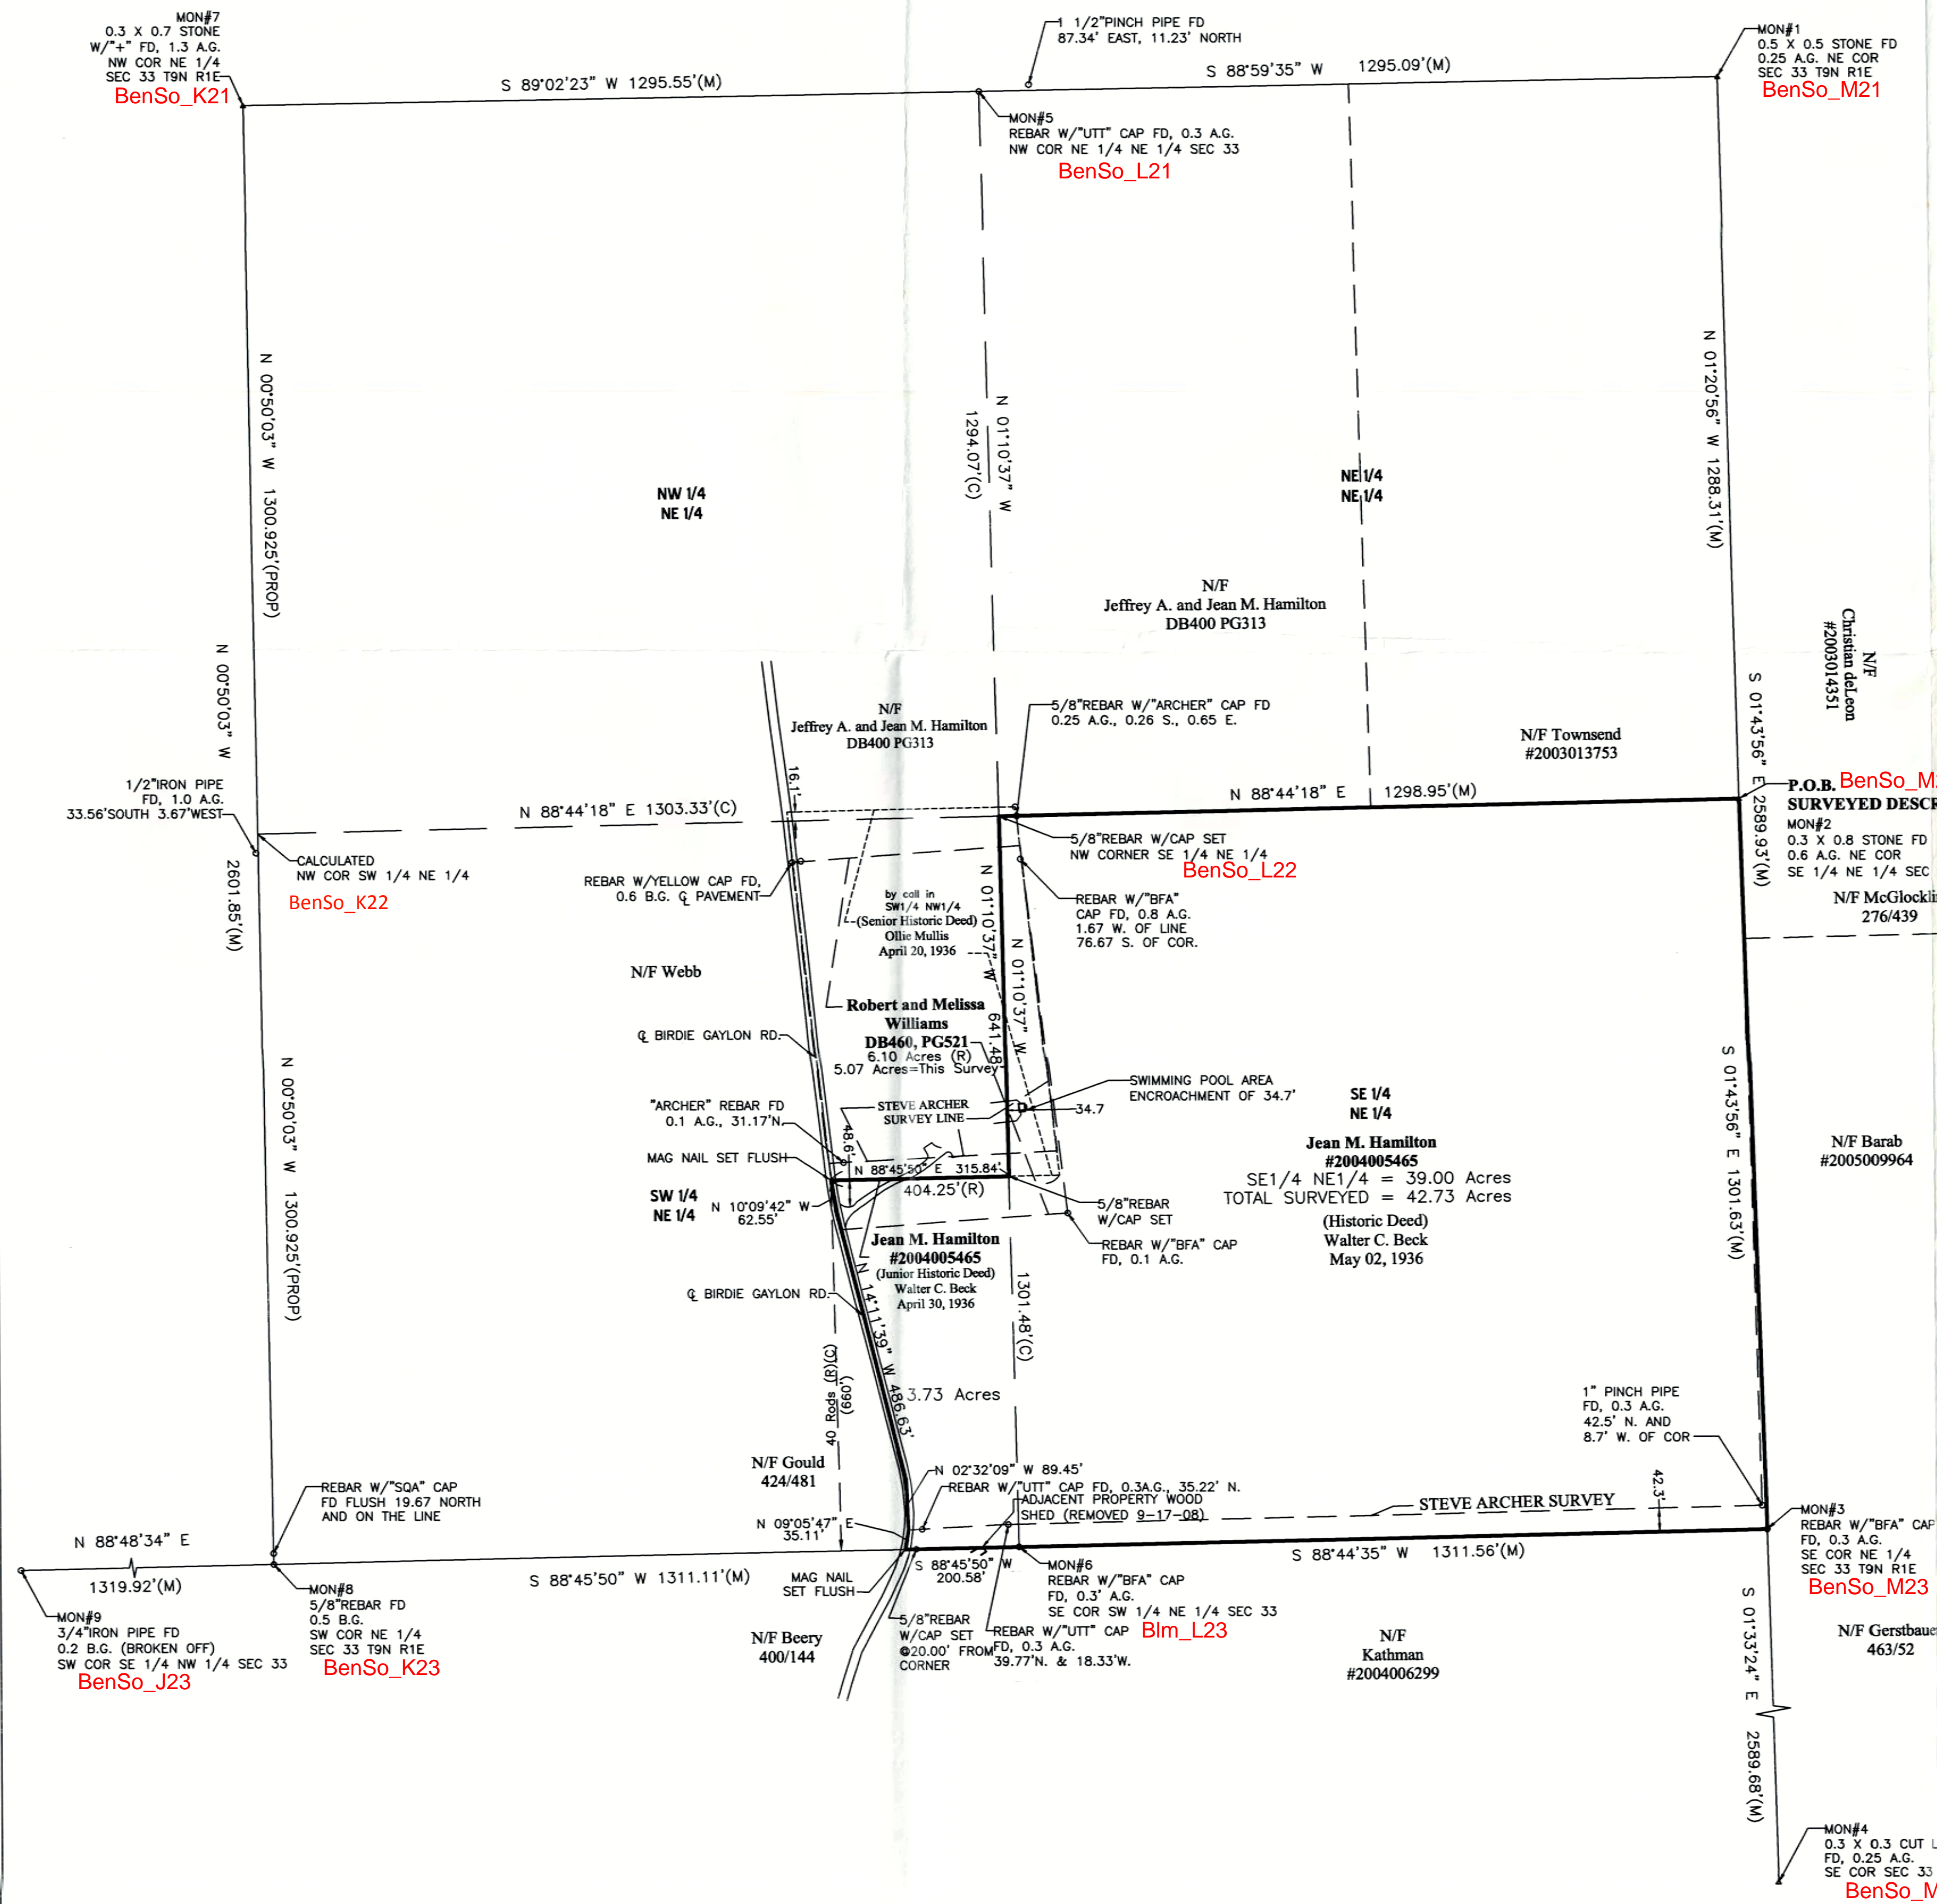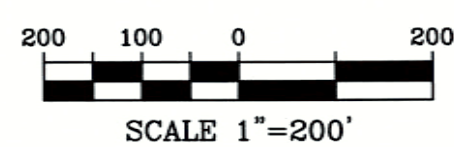- LEGAL SURVEY -**RETRACEMENT BOUNDARY SURVEY****A PART OF THE SOUTHEAST QUARTER OF THE NORTHEAST QUARTER
AND A PART OF THE SOUTHWEST QUARTER OF THE NORTHEAST
QUARTER OF SECTION 33, T9N, R1E, MONROE COUNTY, INDIANA.****REPORT OF SURVEY
Job #5913**

In accordance with Title 865, 1-12-1 through 1-12-30 of the Indiana Administrative Code, the following observations and opinions are submitted regarding the various uncertainties in the locations of the lines and corners established on this survey as a result of:

- Reference monuments of record
- Title documents of record
- Evidence of active lines of occupation
- Relative Positional Accuracy "RPA"

The Relative Positional Accuracy "RPA" (due to random errors in measurement) of this survey is within that allowable for a Rural survey (0.26' plus 200 ppm) as defined IAC, Title 865 ("Relative Positional Accuracy") means the value expressed in feet or meters that represents the uncertainty due to random errors in measurements in the location of any point on a survey relative to any other point on the same survey at the 95 percent confidence level.)

In regard to monuments, point (a) above, in many cases the original section corners were not perpetuated or have been obliterated with time and therefore existing topographical features and monuments of modern origin provide the only evidence of the corner's most PROBABLE and/or ACCEPTED POSITION. In the absence of CREDITABLE physical and/or record evidence then proportional measurement has been used to establish the points of division of the section.

Section corners found or established by topographical features, monuments of modern origin or proportional measurement will be labeled as "ACCEPTED CORNER" on the plat of survey and are subject to undiscovered evidence regarding the true location of said corners. Uncertainty that surrounds an "ACCEPTED CORNER" is inherently passed to any parcel corner dependent upon the position of the section corner. Uncertainty of "ACCEPTED CORNERS" cannot be determined as the position of the "TRUE or ORIGINAL" corner is unknown. If an uncertainty is reported it is only an estimate.

In regard to "ACTIVE LINES OF OCCUPATION", point (c) above: ACTIVE refers to lines which are marked by visible, obvious, well defined and maintained, man-made or placed objects, such as, but not limited to, fences, hedges and retaining walls. The uncertainty cited for a line of occupation is general in nature and is NOT intended to be specific for every point along the line. Therefore portions of the occupation line may vary from the surveyed line by a distance greater or less than uncertainty cited in this report.

This survey is a Retracement Survey done under Indiana Statute IC 36-2-12-10, Legal Surveys.

This survey was performed at the request of Mike Carmin, Attorney at Andrews Harrell Mann Carmin & Parker, on behalf of Jeffrey Hamilton.

The property is currently in the name of Jean M. Hamilton, Instrument No. 2004005465 as found in the Monroe County Recorder's Office.

The field work was completed September, 2008.

The purpose of the Survey is to establish the boundary lines of the subject parcel by means of a "Legal Survey".

MONUMENTS FOUND:

- Mon #1. NE Corner of Section; 0.5' x 0.5' stone, origin unknown.
- Mon #2. NE Corner SE 1/4 NE 1/4, 0.3' x 0.8' stone, believed to have been established by 1861 Buskirk survey.
- Mon #3. SE Corner NE 1/4; rebar with "BFA" (Bynum-Fanyo Associates) cap, set by Doug Curry survey.
- Mon #4. SE Corner Section; 0.3' x 0.3' stone, origin unknown.
- Mon #5. NW Corner NE 1/4 NE 1/4; rebar with Lee Utt cap.
- Mon #6. SW Corner SE 1/4 NE 1/4; rebar with "BFA" (Bynum-Fanyo Associates) cap, set by Doug Curry survey.
- Mon #7. NW Corner NE 1/4; 0.3' x 0.7' stone, origin unknown.
- Mon #8. SW Corner NE 1/4; 5/8" rebar, origin unknown.
- Mon #9. SW Corner SE 1/4 NW 1/4; 3/4" iron pipe, origin unknown.

PRIOR SURVEYS:

- 1861 Survey by Buskirk.
- 1897 Waltrip Survey
- 2002 "Nehrl" Survey by Lee Utt.
- 2004 Archer Survey.
- Non-dated survey by Doug Curry.

History:

-1861 Buskirk Survey
The South line of the Northeast Quarter of Section 33, Township 9 North, Range 1 East was originally established by the 1861 survey by Buskirk. This survey starts at the original government survey "Post" at the Southeast corner of the Northeast quarter (A) and runs West 1317.52 feet (79 poles 21 1/4 links) and established a corner (B). The survey then proceeds West 659.01 feet (39 poles and 23 1/2 links) to another corner (C). The survey then proceeds West 659.01 feet (39 poles 23 1/2 links) to the center of Section (D). The survey then proceeds West 1317.69 feet (79 poles 21 1/4 links) (E) then West 1317.69 feet (79 poles 21 1/4 links) to the West quarter corner of Section 33. The East line was established by starting at the Northeast corner of Section 33 (P) and ran South 1320.00 feet (80 poles) to the Northeast corner Southeast Quarter, Northeast Quarter (2) The Northeast corner, Southeast Quarter, Southeast Quarter (M) was established by running a line East from the Northwest corner, Southwest Quarter, Southeast Quarter of the Section 33 (J).

An important note regarding this survey is that the Southeast corner of the Northeast Quarter (A) was an original post and was not called for being replaced with a stone. Our firm has conducted a thorough search for monuments at (A, B, C, D, and E) and did not recover any of the stones called for in the survey.

-1997 Waltrip Survey

This survey calls for monuments set at the four corners of the Williams property, two of those corners were recovered on this survey as shown on the plat. It is my opinion the Waltrip survey does not represent the historic deed location on the ground, the south line was not set at the record distance of 40 rods (660') North of the South line of the SW 1/4 of the NE 1/4 of the NE 1/4 of Section 33 and intersected with the centerline of Birdie Galyan road.

-2002 Utt Survey

This survey calls for a 5/8" iron pin found at the center of Section and a 3/4 inch iron pipe found at the Southeast corner Northeast Quarter and a 3/4" iron pipe at the Southwest corner Southeast Quarter Northeast Quarter.

This is the first survey that shows monuments (iron pins and pipes) on this line. There is no mention of the history of these monuments or how they were set.

This survey also established the Northeast corner Southeast Quarter, Southeast Quarter at 1319.25 feet South of the Northeast corner, Southeast Quarter but there are no monuments shown to the South which would indicate how the corner was set.

-2004 Archer Survey

This survey held the same corners as the Utt survey.

This survey also shows measured distance of 1259.18 feet North from the Southeast corner Northeast Quarter and 1287.98 feet to the Northeast corner of the section.

-Undated Curry Survey

This survey relocated all of the corners of the Utt and Archer surveys and also located the entire East line of Section 33.

This survey holds the rebar at the center of section per the Utt and Archer surveys but disagrees with the 3/4" pipe at the East quarter corner. The Curry survey finds the East section line to measure 5180.08 feet.

The Curry survey basically says that since there is no history of how the 3/4" iron pipe was set and it disagrees with measured distances, North and South that is should not carry any weight and the corner should be determined as lost.

NOTE:

- FIELD WORK PERFORMED SEPTEMBER 2008.
- ALL 5/8" REBAR SET HAVE YELLOW CAP STAMPED "BRG PC 50920004" AND ARE 0.39" ABOVE GROUND UNLESS NOTED.
- (R) = RECORDED
(M) = MEASURED
(C) = CALCULATED FROM RECORD
(A.G.) = ABOVE GROUND
(B.G.) = BELOW GROUND
(PROP) = PROPORTIONAL DISTANCE
- BASIS OF BEARINGS: STATE PLANE COORDINATES, INDIANA ZONE, WEST NAD83, BASED ON GPS OBSERVATIONS ON SITE AND "OPUS" POST PROCESSING OF DATA.
- THIS SURVEY IS NOT COMPLETE WITHOUT THE ASSOCIATED REPORT OF SURVEY.

LEGEND:

- SET HUB/TACK
- FD REBAR
- SET REBAR
- FD MAG NAIL
- SET MAG NAIL
- FD NAIL
- SET NAIL
- FD PIPE
- FD RR SPIKE
- SET RR SPIKE
- FD STONE
- (PROP) PROPORTIONAL DIST.
- N/F NOW OR FORMERLY

DEED ANALYSIS:

There are conflicts between the subject deed Inst. #2004005465 and the adjoining to the Northwest, Williams, Deed Book 460, page 521. The current Williams deed is based on the faulty 1997 survey by Bynum-Fanyo, which created an overlap with the subject Hamilton deed by as much as 106 feet mathematically and 88 feet by BFA's monuments', and leaves a gap between the North line of Williams and the North line of the SW 1/4 of the NE 1/4 of the NE 1/4.

Both Hamilton and Williams deeds were traced back to determine junior and senior rights. The Williams deed was recorded April 20, 1936 compared to the Hamilton being recorded May 02, 1936; thus making the Williams deed senior in title.

No other conflicts were found with the adjoining deeds of record.

ESTABLISHMENT OF LINES AND CORNERS:

All of the monuments listed above were accepted on this survey. All other monuments found and shown on the survey are for reference and reflect uncertainty in the locations. The Southeast quarter of the North quarter was established from the held monuments above and the mathematical split along the West line of the Northeast quarter. The measured acres for this quarter quarter are 38.12 acres compared to 40 acres by deed. That portion if the subject deed in the Southwest quarter of the Northeast quarter was established from the as-built centerline of Birdie Galyan Road, the established West line of the Southeast quarter of the Northeast quarter and a line 660.00 feet (40 rods) North of and parallel to the South line of the Southwest quarter of the Northeast quarter. This parcel contains 3.73 acres compared to 8 acres by deed.

The Williams parcel was established at record thus creating the lines for Hamilton along those lines that are common to each other. The Williams deed calls for it to be in the "SW 1/4 of the NE 1/4", therefore the East West line can only be extended to the east line of the SW 1/4 of the NE 1/4, not the 404.25' (24 1/2 rods) as called in the deed.

The discrepancies between this survey and the "Archer" survey are approximately 30 feet to 42 feet North-South as shown on the survey plat.

As a result of the above observations, it is my opinion that the uncertainties in the location of the lines and corners established on this survey are as follows:

Due to Availability and condition of reference monuments; those accepted, less than 0.5 feet; those found otherwise, in excess of 100 feet.

Due to Occupation or possession lines; plus or minus 100 feet.

Due to Clarity or ambiguity of the record description used and of adjoiners' descriptions and the relationship of the lines of the subject tract with adjoiners' lines; all those discussed above.

**Surveyed Description
Job # 5913**

A part of the Southeast quarter of the Northeast quarter and a part of the Southwest quarter of the Northeast quarter, all in Section 33, Township 9 North, Range 1 East, Monroe County, Indiana more particularly described as follows:

Beginning at a stone monument at the Northeast corner of the Southeast quarter of the Northeast quarter of said section; thence South 01 degrees 43 minutes 56 seconds East along the East line of said quarter quarter a distance of 1301.63 feet to a rebar with a cap stamped "BFA" at the Southeast corner of said quarter quarter; thence South 88 degrees 44 minutes 35 seconds West along the South line of said quarter quarter a distance of 1311.56 feet to a rebar with cap stamped "BFA" at the Southeast corner of the Southwest quarter of the Northeast quarter of said section; thence South 88 degrees 45 minutes 50 seconds West along the South line of said quarter quarter a distance of 200.58 feet to a railroad spike in the centerline of Birdie Galyan Road; thence Northerly along said centerline the next four (4) courses:

- 1) North 09 degrees 05 minutes 47 seconds East, 35.11 feet; thence
- 2) North 02 degrees 32 minutes 09 seconds West, 89.45 feet; thence
- 3) North 14 degrees 11 minutes 39 seconds West, 486.63 feet; thence
- 4) North 10 degrees 09 minutes 42 seconds West, 62.55 feet to a MAG nail which is

660.00 feet North (by perpendicular lines) of the South line of said Southwest quarter of the Northeast quarter; thence leaving said centerline North 88 degrees 45 minutes 50 seconds West, parallel to the South line of said quarter quarter a distance of 315.84 feet to a 5/8 inch rebar with cap stamped "BRG PC50920004" on the East line of the Southwest quarter of the Northeast quarter of said section; thence North 01 degree 10 minutes 37 seconds West along the said East line a distance of 641.48 feet to a 5/8 inch rebar with cap stamped "BRG PC50920004" at the Northwest corner of the Southeast quarter of said section; thence North 88 degrees 44 minutes 18 seconds East along the North line of said quarter quarter a distance of 1298.95 feet to the Point of Beginning, containing 39.00 acres in the Southeast quarter of the Northeast quarter and 3.73 acres in the Southwest quarter of the Northeast quarter for a total of 42.73 acres, more or less.

This survey was executed according to survey requirements contained in Sections 1 through 19 of 865 IAC 1-12.


This certification does not take into consideration additional facts that an accurate and correct title search and/or examination might disclose.

Evidence of easements have not been located in the field and are not shown on this survey drawing.

Subject to the above reservation, I hereby certify that the survey work performed on the project shown hereon was performed either by me or under my direct supervision and control and that all information shown is true and correct to the best of my knowledge and belief.

Certified this 16th day of September, 2008

Ben E. Bledsoe
Registered Land Surveyor
State of Indiana

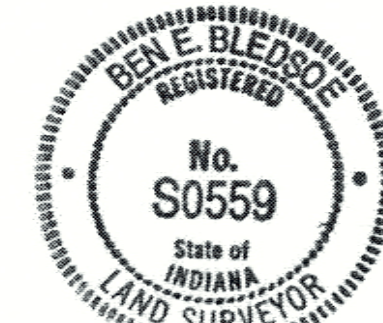

received
9-18-2008

T.E.R.

K.E.

Bledsoe Riggert Guerrettaz
LAND SURVEYING - CIVIL ENGINEERING
1351 West Tapp Road
Bloomington, Indiana 47403
P: 812-336-8277
F: 812-336-0817

BIRDIE GALYAN ROAD
BLOOMINGTON, IN

FOR
MIKE CARMIN and JEFFREY HAMILTON

SURVEYED BY: K.S. & J.W.

DRAWN BY: G.S.K.

CHECKED BY: B.E.B.

DATE: SEPTEMBER 15, 2008

LEGAL SURVEY

SHEET

1

OF

1

PROJECT NO.

5913

Feb 21st 1839

Layed off in Section 20 T 7 R 2 west (12) Twelve Town lots for Jesse East Beginning at a Birch Tree then N 34° E 2 poles and from the same Tree South at right angles to the first line 4 poles to a stake then N 34° E 2 poles to a stake then at right angles to the first & parallel to the 2nd 4 poles and each succeeding lot lays parallel to the first the alleys are all 12 feet and the last 4 lots are all in a block

Harry Baugh Sept 16 63

Feb 22 1839

Surveyed for James Davis the following lines in Section 20 S 3 R 2 west Began at the South 1/2 mile post of said Section then N 6° E 316 poles to the Northern 1/2 mile post then Began at the Eastern 1/2 mile post then S 85° E 314 poles 10 links witness trees at the center of Section No 20 Birch 24 in diam N 58° E 25 lbs dist to Oak 16 inches diam S 63° E 19 lbs dist witness trees 78 poles 15 links North of the center Hickory 20 in diam N 84° E 28 lbs dist Sugar 18 inch diam S 17° E 33 links dist witness trees 78 poles 15 lbs North of the Eastern 1/2 mile post Dogwood 6 inches diam S 14° E 12 lbs dist Sassafras 2 in diam N 42° E 27 lbs dist

Jefferson Scott & William Poarch
Chain Bearers Sworn

Harry Baugh Sept 16, 63

June 10th A.D. 1839

June 10, 1839 Surveyed for Andrew Parker John B. Coost Thomas Stephen Lankston Bennett & Co Carter Section No 33 T 7 R 1 East Began at the Eastern 1/2 mile post then S 85° E 320 poles to the West 1/2 mile post then Began at the Southern 1/2 mile post then N 6° E 317 poles 3 links to the Northern 1/2 mile post witness trees at the center of said Section Black Ash 6 in diam S 71° E 23 links dist Birch 30 inch diam S 80° E 15 links dist witness trees poles west of the center Birch 24 inch diam S 25° E 10 links dist Sugar 18 inches diam S 72° E 62 links dist witness trees poles west of the North 1/2 mile to Oak 4 inch diam S 13° E 27 at oak 12 inch diam N 10° E 22 links dist witness trees 78 poles 23 links South of the center Birch 10 inch diam N 85° E 54 links dist Oak 12 inch diam S 82° E 37 1/2 links dist witness at the center the 4 to give red Pine 10 inch diam S 29° E 24 links distant

James Ellis & Abraham Alley
Chain Bearers Sworn

James H. Spencer May 6, 63

W Oak 20 inches in diameter. S¹² W 3 links dist W Oak 15 inches in diameter
 S¹² W 13 links dist thence S⁸⁵ W 80 poles & 10 links to I witness Maple 12
 inches in diameter S⁸ E 22 links dist W Oak 15 inches in diameter S¹² E
 32 1/2 links dist thence S⁸ E 50 poles 11 1/2 links to K witness Beach 10 inches in
 diameter S⁸² E 9 links dist Beach 12 inches in diameter S⁸ E 30 links dist
 thence S⁸⁵ E 79 poles & 2 links to L witness W Oak 15 inches in diameter S¹⁰ W
 60 links dist B Oak 10 inches in diameter S⁸³ W 45 links dist then commenced
 at C Run S⁸ E 80 poles & 4 links to M witness W Oak 15 inches in diameter
 S¹ W 63 links dist Chestnut Oak 25 inches in diameter S⁷⁰ E 44 links dist
 thence S⁸⁵ W 77 poles 12 1/2 links to N witness W Oak 10 inches in diameter
 S⁸¹ W 38 links W Oak 4 inches in diameter S⁷² E 28 links dist
 thence S⁸ E 79 poles & 22 links to O witness Hickory 6 inches in diameter
 S¹⁶ W 33 links dist Hickory 4 inches in diameter S⁸³ E 29 1/2 links dist
 then commenced at B Run S⁸ E 80 poles & 5 links to P witness Hickory 6 inches
 in diameter S³⁷ W 39 links dist Chestnut Oak 5 inches in diameter S¹¹ W
 35 1/2 links dist thence S⁸⁵ W 78 poles 22 1/2 links to Q witness B Oak 10 inches
 in diameter S⁸² W 20 links dist B Oak 6 inches in diameter S⁸ E
 6 links dist thence S⁸ W 80 poles & 2 links to R witness Chestnut Oak
 12 inches diameter corner tree William Patten & John H. Marton
 Chanc Barers ordered

J. S. Buskirk. M. C. S.

	Henry Marton	\$7.20 paid
	Isaac Grub	1.50
Fees	William Patten	2.10
	Samson Dickard	2.20 paid
	Harvey Lemon	1.20 paid
	Elias Abrams	1.20 paid

April the 8th 1861

Ran the followin lines & made the following corner
 in Section 33 T. 9. R. 1. E Samuel Rand & John Logan
 commenced at the N W corner of said Section Ran S⁸ E
 79 poles & 21 1/2 links witness Beach 15 inches in diameter
 S⁷⁶ W 24 1/2 links dist W Oak 10 inches in diameter S¹² E
 60 links distant thence S⁸ E 119 poles & 17 1/2 links to stake
 Chanc Barers & W Parham & John Logan by consent
 fees \$ 1.50 75 cts paid by J. S. Buskirk M. C. S.

Feb 21st 1839

Layed off in Section 20 T 7 R 2 nest (12) Twelve Town lots for Jesse East Beginning at a Birch Tree then N 34° E 2 poles and from the same Tree South at right angles to the first line 4 poles to a stake then N 34° E 2 poles to a stake then at right angles to the first & parallel to the 2nd 4 poles and each succeeding lot lays parallel to the first the alleys are all 12 feet and the last 4 lots are all in a Block

Harry Baugh Sept 16th 3

Feb 22 1839

Surveyed for James Davis the following lines in Section 20 T 8 R 2. nest Began at the South 1/2 mile post of said Section then N 60° W 316 poles to the Northern 1/2 mile post then Began at the Eastern 1/2 mile post then S 85° W 314 poles 10 links witness Trees at the center of Section No 20 B. Curr 24 in diam N 58° W 25 lbs dist to Oak 16 inches diam S 63° W 19 lbs dist witness Trees 78 poles 15 links North of the center Hickory 20 in diam N 84° E 28 lbs dist Sugar 18 inch diam S 17° W 33 links dist witness Trees 78 poles 15 lbs North of the Eastern 1/2 miles post Dogwood 6 inches diam S 14° W 12 lbs dist Sassafras 2 in diam N 42° E 27 lbs dist

Jefferson Scott & William Poarch
Chain Bearers Sworn

Harry Baugh Sept 16th 3June 10th A.D. 1839

June 10, 1839 Surveyed for Andrew Parks John B. Coost Thomas Stephens Lankston Benoit & Co Bartow Section No 33 T 9 R 1 East Began at the Eastern 1/2 mile post then S 85° W 320 poles to the West 1/2 miles post then Began at the Southern 1/2 mile post then N 60° W 317 poles 3 links to the Northern 1/2 mile post witness Trees at the center of said Section Black Ash 6 in diam S 71° E 23 links dist Birch 30 inch diam S 80° W 15 links dist witness Trees poles west of the center Birch 24 inch diam S 25° W 10 links dist Sugar 18 inches diam S 72 1/2° E 62 links dist witness Trees poles west of the North 1/2 mile to Oak 4 inch diam S 13° E 29 links dist oak 12 inch diam N 10° E 22 links dist witness Trees 78 poles 23 1/2 links North of the center Birch 10 inch diam N 85° W 54 links dist Birch 12 inch diam S 52° E 37 1/2 links dist witness at the center the 4th gum red Elm 10 inches diam S 29° E 24 links distant

James Ellis & Abraham Alley
Chain Bearers Sworn

James H. Spencer No. 6, 3


W Oak 20 inches in diameter S102° W 8 links dist W Oak 15 inches in diameter
 N102° W 13 links dist thence S85° W 80 poles & 10 links to J witness Maple 12
 inches in diameter S1° E 22 links dist W Oak 15 inches in diameter N12° E
 32½ links dist thence S5° E 80 poles 11½ links to K witness Beach 10 inches in
 diameter S82° E 9 links dist Beach 18 inches in diameter N1° E 30 links dist
 thence S85° E 79 poles & 2 links to L witness W Oak 15 inches in diameter N10° W
 60 links dist B Oak 10 inches in diameter S55° W 45 links dist then commenced
 at C Ran N5° E 80 poles & 5 links to M witness W Oak 15 inches in diameter
 S1° W 63 links dist Chestnut Oak 25 inches in diameter S70° E 41 links dist
 thence S85° W 79 poles 15½ links to N witness W Oak 10 inches in diameter
 S31½° W 38 links W Oak 8 inches in diameter S72° E 28 links dist
 thence S5° E 79 poles & 22 links to O witness Hickory 6 inches in diameter
 N10° W 33 links dist Hickory 11 inches in diameter N53° E 29½ links dist
 then commenced at B Ran S5° E 80 poles & 5 links to P witness Hickory 6 inches
 in diameter N37° W 39 links dist Chestnut Oak 5 inches in diameter S71° W
 35½ links dist thence S85° W 78 poles 22½ links to Q witness R Oak 10 inches
 in diameter S67½° W 20 links dist R Oak 6 inches in diameter S81° E
 6 links dist thence N5° W 80 poles & 2 links to R witness Chestnut Oak
 12 inches diameter corner tree William Patten & John H Martin
 Chane Barer sworn

J. S. Buskirk. M. C. S

	Henry Martin	\$ 7.20 paid
	Isaac Grub	1.80
Fees	William Patten	2.30
	Samson Dickard	2.20 paid
	Harvy Simon	1.20 paid
	Elias Abrams	1.20 paid

April the 8th 1861

Ran the followin lines & made the following corner
 in Section 33 T. 9. R. 1. E Samuel Rand & John Logan
 commenced at the N W corner of said Section Ran S5° E
 79 poles & 21½ links witness Beach 15 inches in diameter
 S76° W 24½ links dist W Oak 10 inches in diameter N12° E
 60 links distant thence S5° E 119 poles & 17½ links to stake
 Chane Barers L W Parham & John Logan by consent
 fees \$ 1.50 75 cts paid by J. S. Buskirk M. C. S

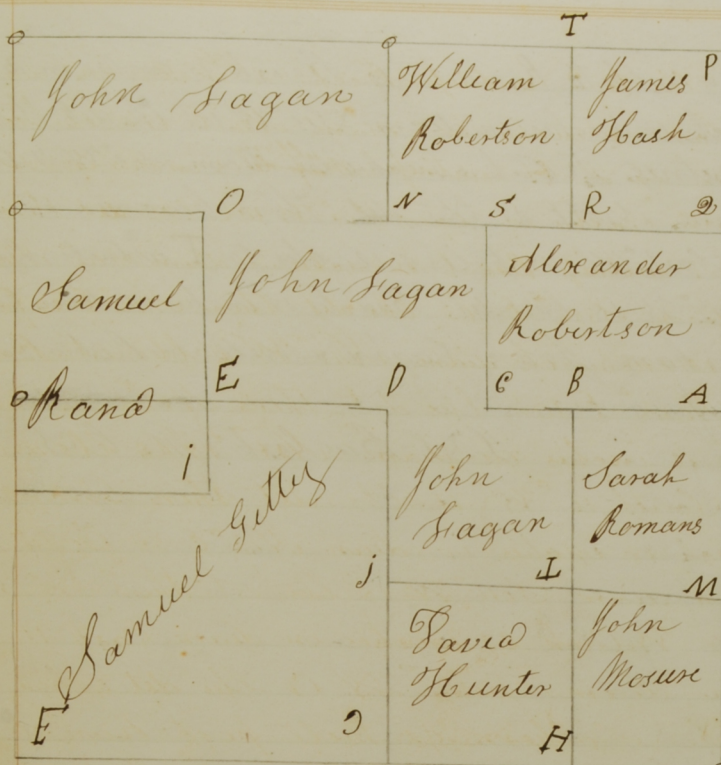

April the 23rd 1861
 Ran the following lines and
 made the following corners in
 Section 33, T. 9, R. 1. E for
 John Logan Samuel Getty
 Samuel Rand Alexander Robertson
 William Robertson James Wash
 Sarah Romans John Mosure &
 David Hunter

Commenced at the Eastern 1/2
 Mile post corner A witness Beach
 6 inches in diam S 73° 76 link dist
 Beach 15 inches in diam S 8° E 86 lbs dist
 thens S 83 1/2° W 79 poles 21 1/2 lbs to B witness
 Beach 10 inches in diam S 55° W 32 lbs
 dist Beach 10 inches in diam N 66° E 15 lbs

dist thens S 83 1/2° W 39 poles + 25 1/2 lbs to witness Beach 5 inches in diam S 12° E 3 1/2 lbs dist
 Sugar 15 inches in diam N 3° W 29 lbs dist thens S 83 1/2° W 39 poles 23 1/2 lbs to D witness
 B Walnut 10 inches in diam S 9° W 79 lbs dist thens S 83 1/2° W 79 poles 21 1/2 lbs to
 E witness B Walnut 8 inches in diam S 16° W 10 lbs dist W Oak 6 inches in diam
 N 57 1/2° E 24 lbs dist thens S 83 1/2° W 79 poles 21 1/2 lbs to the Western 1/2 Mile post thens
 S 5° E 159 poles 21 lbs to the S W corner E witness W Oak 3 inches in diam
 N 59° W 1/4 lbs dist W Walnut 6 inches in diam N 58° E 21 lbs dist thens N 52 1/2° E
 160 poles 12 lbs to D a stone planted in open ground thens N 52 1/2° E 80 poles + 6 lbs
 to H witness Mulberry 2 inches in diam S 79° W 3 1/2 lbs dist Dogwood 3 inches in
 diam S 65° E 21 1/2 lbs dist thens N 53 1/2° E 80 poles + 6 lbs to a Rock planted before
 then commenced on the Section line N 53 1/2° E 80 poles + 6 lbs from the S W
 corner Ran N 5° W 110 poles + 23 lbs to I witness Sycamore 10 inches corner
 tree then commence at the Southern 1/2 Mile post Ran N 5° W 79 poles 18 lbs
 to J witness R Oak 6 inches in diam S 86° E 15 lbs dist R Oak 8 inches in diam
 N 5° W 24 lbs dist then N 53 1/2° E 80 poles to L witness Beach 12 inches in diam
 S 71 1/2° W 93 lbs dist Poplar 6 inches in diam S 12° W 72 lbs dist then N 52 1/2° E
 80 poles + M witness Beach 15 inches in diam N 9° E 75 1/2 lbs dist Hickory
 1 inch in diam S 81° E 8 lbs dist then commenced at the Northern 1/2 Mile
 post a rock planted before Ran S 5° E 78 poles + 23 lbs to N witness W Oaks
 6 inches in diam S 75° W 29 1/2 lbs dist W Oak 5 inches in diam N 80° E 22 lbs dist
 thens S 83 1/2° W 80 poles + 2 lbs to O witness W Oak 5 inches in diam S 72° W
 33 lbs dist Dogwood 6 inches in diam N 5° W 34 lbs dist then commenced
 at the N E corner P witness Beach 8 inches in diam N 54° W 17 1/2 lbs dist
 Beach 20 inches in diam S 74° W 55 1/2 lbs dist thens S 5° E 80 poles to Q witness
 Beach 18 inches in diam S 5° E 28 lbs dist Beach 5 inches in diam N 58° W 62 lbs dist

thens S 82 1/2° W 79 poles & 6 lbs to R witness Beach 15 inches in diam
 N 5 1/2° W 12 lbs dist Beach 18 inches in diam S 18° W 15 1/2 lbs dist thens S 82 1/2° W
 39 poles 15 1/2 lbs to S witness R Oak 5 inches in diam S 83° W 7 lbs dist
 R Oak 4 inches in diam N 50° E 21 lbs dist then commenced at the
 N E corner Ran S 82 1/2° W 79 poles & 12 lbs to T witness Beach
 15 inches in diam S 87° W 18 lbs dist Beach 18 inches in diam East 5 1/2 lbs
 Chancery Barers J. W. Parkman John Logan & William Robertson sworn

John Logan \$150 paid
 for Samuel Gitty " 3.50 paid J. S. Buskirk M. C. S
 Samuel Rand " 1.50 paid
 Alexander Robertson " 1.50 paid
 William Robertson " 1.00 paid
 David Hunter " 1.00 paid
 Sarah Romans " 1.00 paid
 John Mosure " 1.00 paid
 James Flash " 1.00 paid

May the 15th 1861

Ran the following lines & made the following corners in
 Section 9. T. 9. R. 1. W. for John Stuffle commenced
 at the N. E. corner old witness gone new ones made
 Beach 8 inches in diam N 70° W 8 lbs dist
 Do 10 " " " S 15° W 25 " "
 thens S 5° E 160 poles & 7 lbs to the Eastern 1/2 mile post
 thens S 85° W 160 poles & 12 lbs to the center of said Section
 witness Hack Berry 10 inches in diam N 35° W 63 lbs dist
 Hack Berry 8 " " " S 67° E 90 " "
 Chancery Barers } John Stuffle } sworn
 } Jacob Stuffle }
 fee \$3.00 paid

J. S. Buskirk M. C. S

State of Indiana }
 County of Monroe } S. D.

Monroe Common Pleas Court We the Commissioners
 Appointed by said Court at April Term 1861 to make
 Partition of the Real Estate of belonging to Lawson
 Oliphant and Others Heirs of Thomas Oliphant Sen^r late
 of said County and State Dec^d after being duly sworn as
 will appear by an Oath administered on the Warrant of Partition
 delivered to us and here with returned and filed we

Notice of Survey.

John B. Machery, C. B. Prime, Thomas Lucas, Thomas Stephens J. E. White and John McCott and all others adjoining and interested will take notice, that I will together with the county Surveyor of Monroe County Indiana on the 25th day of April 1864 proceed to run relocate and establish all the lines and corners necessary to be done, in Section No 20, Township No 8 North of Range No 1 East and to continue from day to day untill all be completed. Said Survey to begin at 10 O'clock, A.M. and to meet at the house of John B. Machery this April 7th A.D. 1864.

John B. Machery.

I hereby certify that the foregoing Notice of Survey is a correct copy as taken from the Bloomington Republican under date of April 7th 1864 a paper published weekly in the Town of Bloomington Monroe County Indiana. Given under my hand and Seal of Office this April 25th A.D. 1864.

James W. Spencer
Monroe County Surveyor

May 12th A.D. 1864.

ran for Cyrus Thompson and Robert Taylor the following line in Section No 33. S. 9 R. 1. East beginning at a stone 80 poles ~~North~~ South of the North East corner of said Section 33. then running West 160 poles to a stake witness Green Birch 10 inches diameter S. 25th 16th links distant white Elm 10 inches diameter N. 50th 1st 7th links distant.

Chain bearers Cyrus Thompson & Robert Taylor by agreement

James W. Spencer
Monroe County Surveyor

Survey of sec. 23 T. 8. N. R. 1. E

Jan the 6th 1891 Met at Wm. C. King's at 8 o'clock A.M. on adjournment from sec. 22 and organized by swearing Charles F. Hess & James M. Chandler as chain bearers & Samuel Stevens flag bearer, and afterwards Benjamin Chestnut and John Ferrel was sworn to carry chain alternately, & Fielden Sexton to bear the flag, whereupon a survey was made as shown by plat of sec. 23 Town 8 Range 1. E. the same being completed on Jan. 8th 1891 and was advertised to gether with sec. 22 in the Bloomington Courier for three weeks by Samuel Stevens

Sec. 23 T. 8. N. R. 1. E

L	S
H	B G
	C H H

Reestablished
B. { B. oak 14 in N 78° E 5 lks
Ches. " 8 in S 21° E 2 1/3 lks

Reestablished
C { W. oak 16 in N 4 W 48 lks
" " 19 " S 11 W 24 "

H { Hickory 7 in N 53 1/2 W 22
Elm 8 in N 36 E 57 1/4

G { Beech 18 in N 75 E 53 1/2 lks
" 14 " S 23 W 80 1/2 "

H { Hickory 6 in N 65 E 58 lks
" 6 in S 15 E 2 lks

G { B. oak 8 S 85 E 57 1/2 lks
" " 14 S 42 1/2 E 69 1/2 lks

H { Beech 15 in N 4 W 13 1/2 lks
W. oak 5 in S 45 E 42 1/2 "

L { Ches. oak 4 in N 33 E 37 3/4 lks
Beech 12 in S 54 W 35 1/2 lks

Geo. B. Rader M. C. S

Sec. 33 T. 9. N. R. 1. E

Survey for Richard L. Stevens



made Jan. 9th 1891 for restoring lost corner in order to lay out Public Highway on true line as ordered by the County Court. The corner lost being the center of the S. E. quarter of sec. 33 Town 9. North Range 1. East. Mack Hask and Isaac Robbison being sworn as chain bearers and John C. Stevens flag bearer we proceeded to make the necessary survey to relocate said corner and planted Lime Stone with cross for said corner with the following witness trees
Blac oak 14 1/2 S 83 1/2 W 15 1/2 lks. B. oak 12 N 3 1/2 W 80 3/4 lks

Geo. B. Rader M. C. S

Surveyor's Notice.

Notice is hereby given that I will proceed together with the Monroe County Surveyor or his deputy on Tuesday the 30th day of Dec. 1890. to run all the lines, locate and establish all the corners required or necessary to be established in Sec 22 and 23, town 8, North, Range one East. Meet at Samuel Stevens at 9 o'clock A.M. of said day. Be present at said time and place else said survey will proceed in your absence.
This Dec 9, 1890.

SAMUEL STEVENS

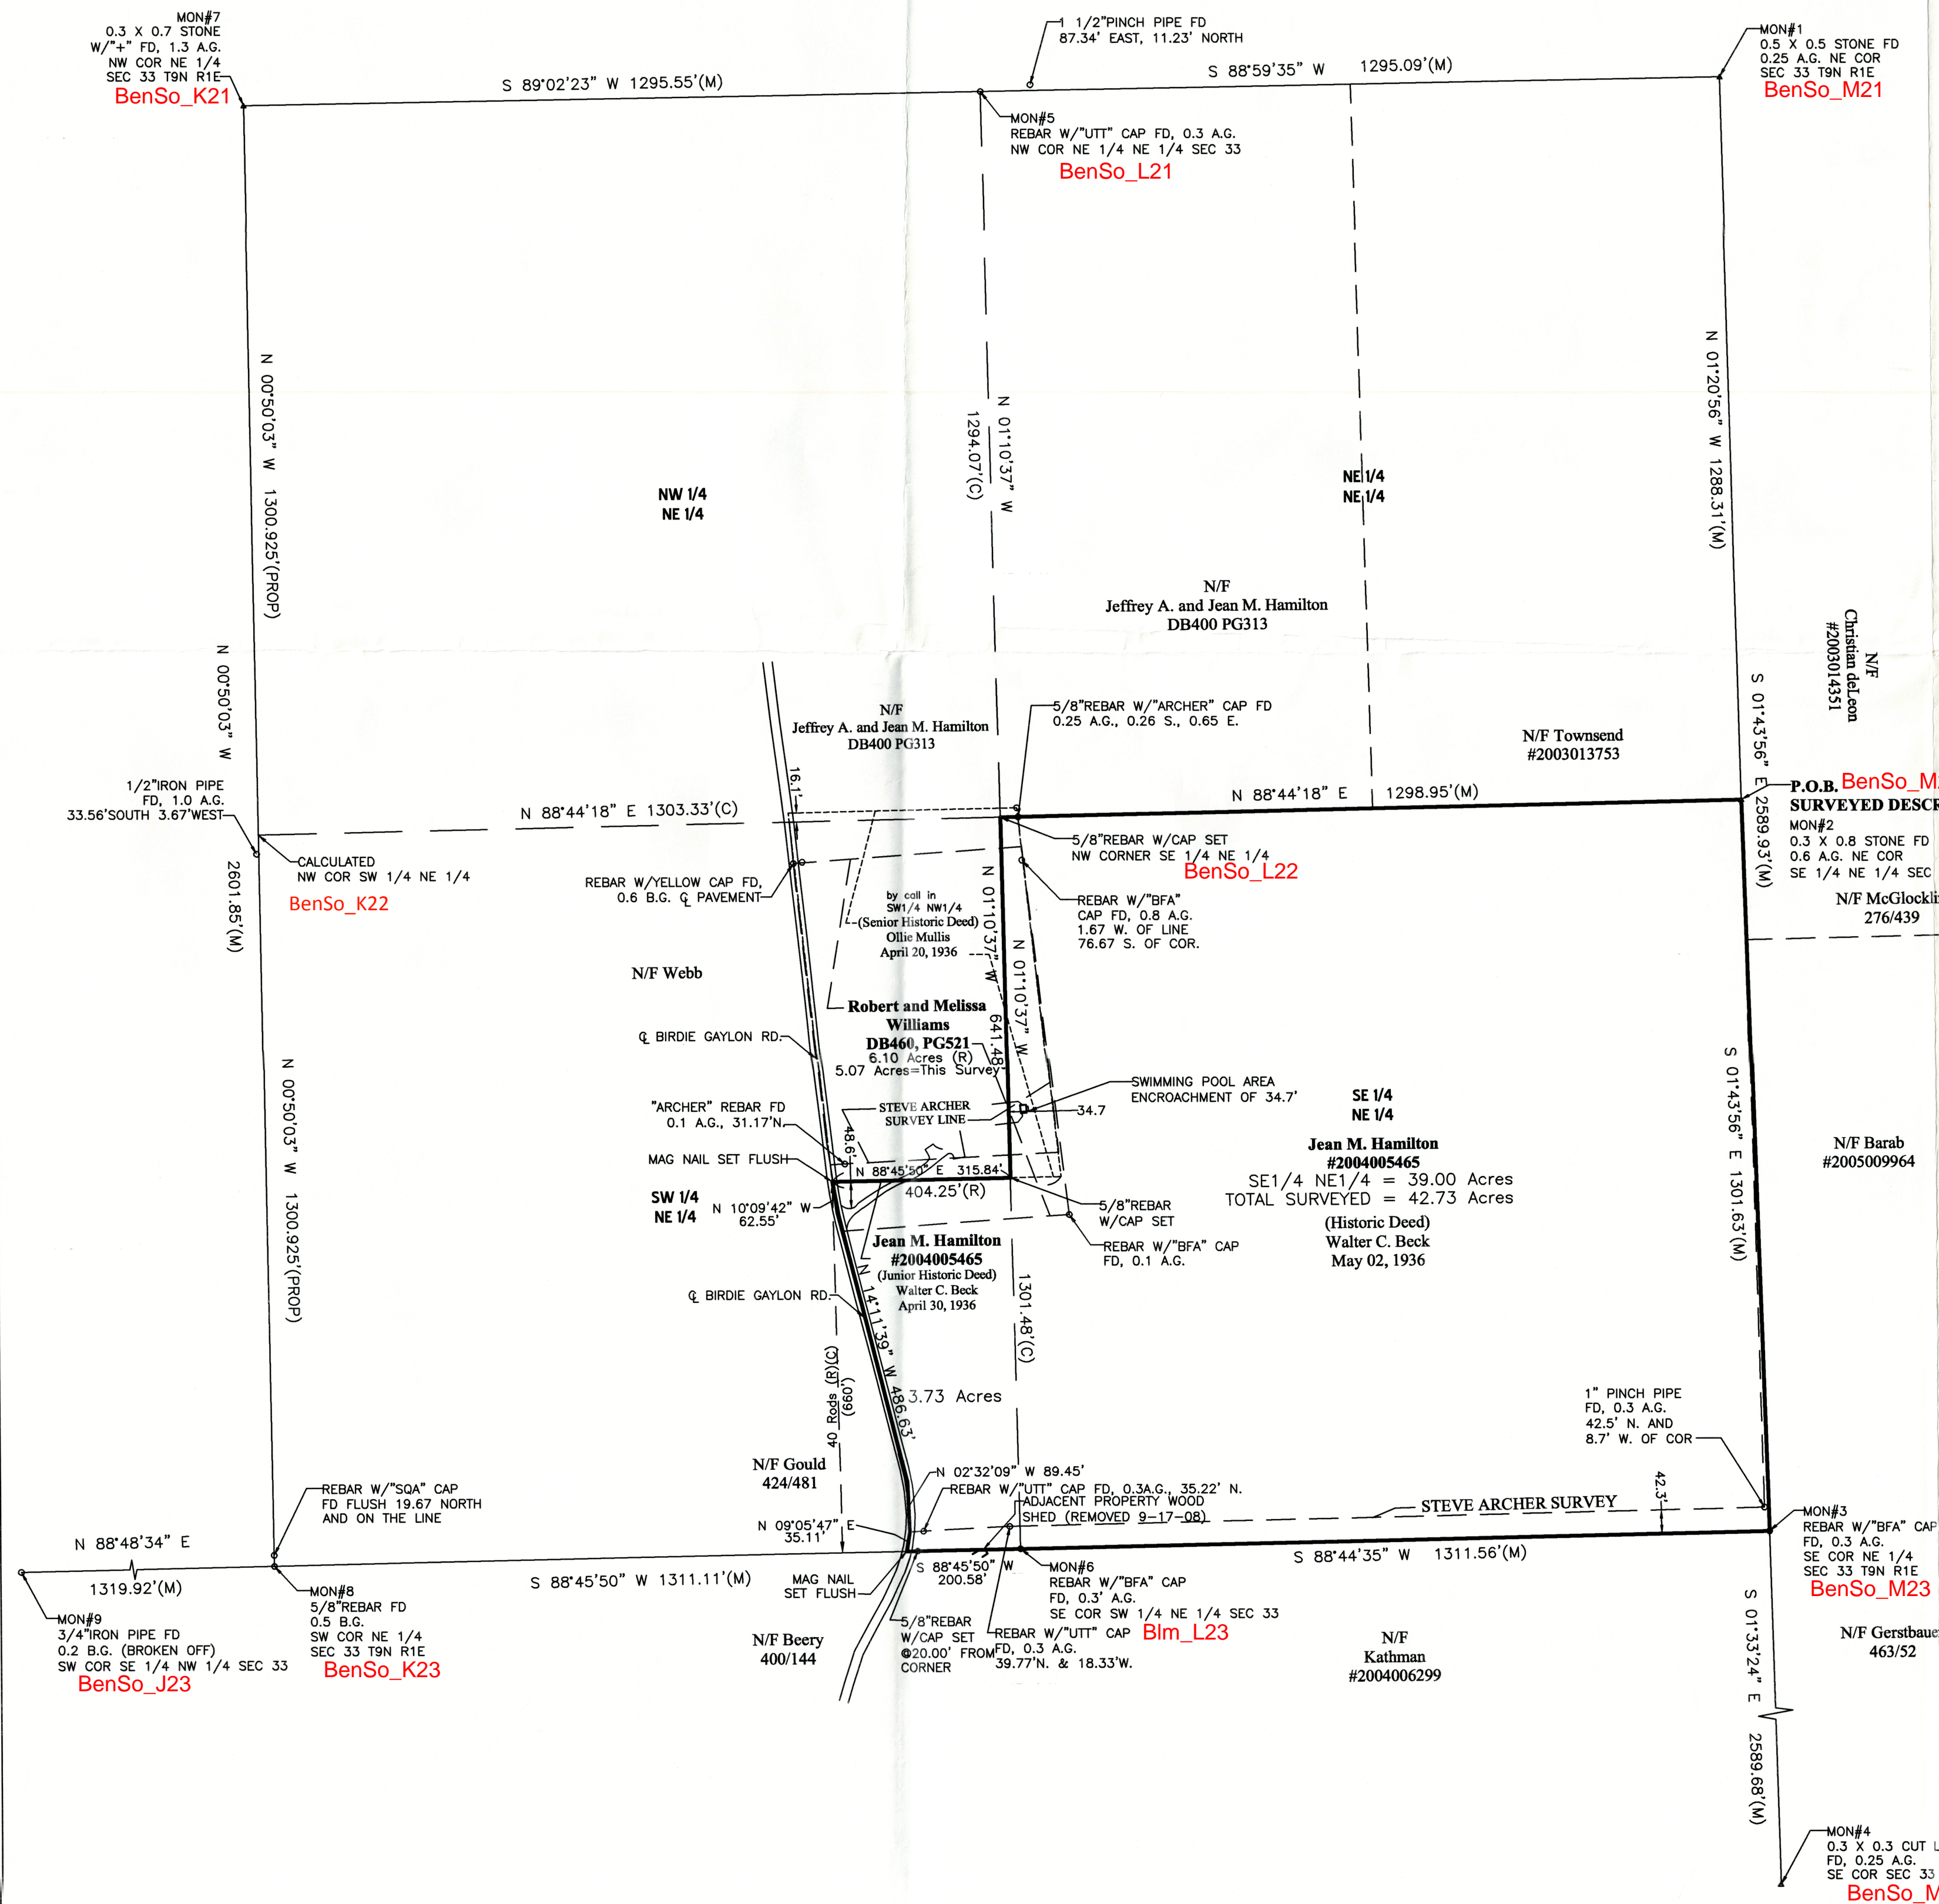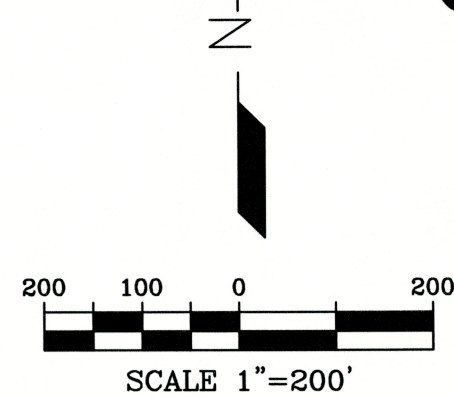- LEGAL SURVEY -**RETRACEMENT BOUNDARY SURVEY****A PART OF THE SOUTHEAST QUARTER OF THE NORTHEAST QUARTER
AND A PART OF THE SOUTHWEST QUARTER OF THE NORTHEAST
QUARTER OF SECTION 33, T9N, R1E, MONROE COUNTY, INDIANA.****REPORT OF SURVEY
Job #5913**

In accordance with **Title 865, 1-12-1 through 1-12-30 of the Indiana Administrative Code**, the following observations and opinions are submitted regarding the various uncertainties in the locations of the lines and corners established on this survey as a result of:

- Reference monuments of record
- Title documents of record
- Evidence of active lines of occupation
- Relative Positional Accuracy "RPA"

The **Relative Positional Accuracy "RPA"** (due to random errors in measurement) of this survey is within that allowable for a Rural survey (0.26' plus 200 ppm) as defined IAC, Title 865 ("Relative Positional Accuracy") means the value expressed in feet or meters that represents the uncertainty due to random errors in measurements in the location of any point on a survey relative to any other point on the same survey at the 95 percent confidence level.")

In regard to monuments, point (a) above, in many cases the original section corners were not perpetuated or have been obliterated with time and therefore existing topographical features and monuments of modern origin provide the only evidence of the corner's most PROBABLE and/or ACCEPTED POSITION. In the absence of CREDITABLE physical and/or record evidence then proportional measurement has been used to establish the points of division of the section.

Section corners found or established by topographical features, monuments of modern origin or proportional measurement will be labeled as "ACCEPTED CORNER" on the plat of survey and are subject to undiscovered evidence regarding the true location of said corners. Uncertainty that surrounds an "ACCEPTED CORNER" is inherently passed to any parcel corner dependent upon the position of the section corner. Uncertainty of "ACCEPTED CORNERS" cannot be determined as the position of the "TRUE or ORIGINAL" corner is unknown. If an uncertainty is reported it is only an estimate.

In regard to "ACTIVE LINES OF OCCUPATION", point (c) above: ACTIVE refers to lines which are marked by visible, obvious, well defined and maintained, man-made or placed objects, such as, but not limited to, fences, hedges and retaining walls. The uncertainty cited for a line of occupation is general in nature and is NOT intended to be specific for every point along the line. Therefore portions of the occupation line may vary from the surveyed line by a distance greater or less than uncertainty cited in this report.

This survey is a Retracement Survey done under Indiana Statute IC 36-2-12-10, Legal Surveys.

This survey was performed at the request of Mike Carmin, Attorney at Andrews Harrell Mann Carmin & Parker, on behalf of Jeffrey Hamilton.

The property is currently in the name of Jean M. Hamilton, Instrument No. 2004005465 as found in the Monroe County Recorder's Office.

The field work was completed September, 2008.

The purpose of the Survey is to establish the boundary lines of the subject parcel by means of a "Legal Survey".

MONUMENTS FOUND:

- 1861 Survey by Buskirk.
- 1961 Survey by Buskirk.
- 1961 Survey by Buskirk.
- 2002 "Nehrl" Survey by Lee Utt.
- 2004 Archer Survey.
- Non-dated survey by Doug Curry.

PRIOR SURVEYS:

- 1861 Survey by Buskirk.
- 1961 Survey by Buskirk.
- 2002 "Nehrl" Survey by Lee Utt.
- 2004 Archer Survey.
- Non-dated survey by Doug Curry.

History:

-1861 Buskirk Survey
The South line of the Northeast Quarter of Section 33, Township 9 North, Range 1 East was originally established by the 1861 survey by Buskirk. This survey starts at the original government survey "Post" at the Southeast corner of the Northeast quarter (A) and runs West 1317.52 feet (79 poles 21 1/4 links) and established a corner (B). The survey then proceeds West 659.01 feet (39 poles and 23 1/2 links) to another corner (C). The survey then proceeds West 659.01 feet (39 poles 23 1/2 links) to the center of Section (D). The survey then proceeds West 1317.69 feet (79 poles 21 1/4 links) (E) then West 1317.69 feet (79 poles 21 1/4 links) to the West quarter corner of Section 33. The East line was established by starting at the Northeast corner of Section 33 (P) and ran South 1320.00 feet (80 poles) to the Northeast corner Southeast Quarter, Northeast Quarter (2) The Northeast corner, Southeast Quarter, Southeast Quarter (M) was established by running a line East from the Northwest corner, Southwest Quarter, Southeast Quarter of the Section 33 (J).

An important note regarding this survey is that the Southeast corner of the Northeast Quarter (A) was an original post and was not called for being replaced with a stone. Our firm has conducted a thorough search for monuments at (A, B, C, D, and E) and did not recover any of the stones called for in the survey.

-1967 Waltrip Survey

This survey calls for monuments set at the four corners of the Williams property, two of those corners were recovered on this survey as shown on the plat. It is my opinion the Waltrip survey does not represent the historic deed location on the ground, the south line was not set at the record distance of 40 rods (660') North of the South line of the SW 1/4 of the NE 1/4 of the NE 1/4 of Section 33 and intersected with the centerline of Birdie Galyan road.

-2002 Utt Survey

This survey calls for a 5/8" iron pin found at the center of Section and a 3/4 inch iron pipe found at the Southeast corner Northeast Quarter and a 3/4" iron pipe at the Southwest corner Southeast Quarter Northeast Quarter.

This is the first survey that shows monuments (iron pins and pipes) on this line. There is no mention of the history of these monuments or how they were set.

This survey also established the Northeast corner Southeast Quarter, Southeast Quarter at 1319.25 feet South of the Northeast corner, Southeast Quarter but there are no monuments shown to the South which would indicate how the corner was set.

-2004 Archer Survey

This survey held the same corners as the Utt survey.

This survey also shows measured distance of 1259.18 feet North from the Southeast corner Northeast Quarter and 1287.98 feet to the Northeast corner of the section.

-Undated Curry Survey

This survey relocated all of the corners of the Utt and Archer surveys and also located the entire East line of Section 33.

This survey holds the rebar at the center of section per the Utt and Archer surveys but disagrees with the 3/4" pipe at the East quarter corner. The Curry survey finds the East section line to measure 5180.08 feet.

The Curry survey basically says that since there is no history of how the 3/4" iron pipe was set and it disagrees with measured distances, North and South that is should not carry any weight and the corner should be determined as lost.

NOTE:

- FIELD WORK PERFORMED SEPTEMBER 2008.
- ALL 5/8" REBAR SET HAVE YELLOW CAP STAMPED "BRG PC 50920004" AND ARE 0.30" ABOVE GROUND UNLESS NOTED.
- (R) = RECORDED
(M) = MEASURED
(C) = CALCULATED FROM RECORD
(A.G.) = ABOVE GROUND
(B.G.) = BELOW GROUND
(PROP) = PROPORTIONAL DISTANCE
- BASIS OF BEARINGS: STATE PLANE COORDINATES, INDIANA ZONE, WEST NAD83, BASED ON GPS OBSERVATIONS ON SITE AND "OPUS" POST PROCESSING OF DATA.
- THIS SURVEY IS NOT COMPLETE WITHOUT THE ASSOCIATED REPORT OF SURVEY.

LEGEND:

- SET HUB/TACK
- FD REBAR
- SET REBAR
- FD MAG NAIL
- SET MAG NAIL
- FD NAIL
- SET NAIL
- FD PIPE
- FD RR SPIKE
- SET RR SPIKE
- FD STONE
- (PROP) PROPORTIONAL DIST.
- N/F NOW OR FORMERLY

DEED ANALYSIS:

There are conflicts between the subject deed Inst. #2004005465 and the adjoining to the Northwest, Williams, Deed Book 460, page 521. The current Williams deed is based on the faulty 1997 survey by Bynum-Fanyo, which created an overlap with the subject Hamilton deed by as much as 106 feet mathematically and 88 feet by BFA's monuments, and leaves a gap between the North line of Williams and the North line of the SW 1/4 of the NE 1/4 of the NE 1/4.

Both Hamilton and Williams deeds were traced back to determine junior and senior rights. The Williams deed was recorded April 20, 1936 compared to the Hamilton being recorded May 02, 1936; thus making the Williams deed senior in title.

No other conflicts were found with the adjoining deeds of record.

ESTABLISHMENT OF LINES AND CORNERS:

All of the monuments listed above were accepted on this survey. All other monuments found and shown on the survey are for reference and reflect uncertainty in the locations. The Southeast quarter of the North quarter was established from the held monuments above and the mathematical split along the West line of the Northeast quarter. The measured acres for this quarter quarter are 38.12 acres compared to 40 acres by deed. That portion if the subject deed in the Southwest quarter of the Northeast quarter was established from the as-built centerline of Birdie Galyan Road, the established West line of the Southeast quarter of the Northeast quarter and a line 660.00 feet (40 rods) North of and parallel to the South line of the Southwest quarter of the Northeast quarter. This parcel contains 3.73 acres compared to 8 acres by deed.

The Williams parcel was established at record thus creating the lines for Hamilton along those lines that are common to each other. The Williams deed calls for it to be in the "SW 1/4 of the NE 1/4", therefore the East West line can only be extended to the east line of the SW 1/4 of the NE 1/4, not the 404.25' (24 1/2 rods) as called in the deed.

The discrepancies between this survey and the "Archer" survey are approximately 30 feet to 42 feet North-South as shown on the survey plat.

As a result of the above observations, it is my opinion that the uncertainties in the location of the lines and corners established on this survey are as follows:

Due to *Availability and condition of reference monuments*; those accepted, less than 0.5 feet; those found otherwise, in excess of 100 feet.

Due to *Occupation or possession lines*; plus or minus 100 feet.

Due to *Clarity or ambiguity of the record description used and of adjoiners' descriptions and the relationship of the lines of the subject tract with adjoiners' lines*; all those discussed above.

**Surveyed Description
Job # 5913**

A part of the Southeast quarter of the Northeast quarter and a part of the Southwest quarter of the Northeast quarter, all in Section 33, Township 9 North, Range 1 East, Monroe County, Indiana more particularly described as follows:

Beginning at a stone monument at the Northeast corner of the Southeast quarter of the Northeast quarter of said section; thence South 01 degrees 43 minutes 56 seconds East along the East line of said quarter quarter a distance of 1301.63 feet to a rebar with a cap stamped "BFA" at the Southeast corner of said quarter quarter; thence South 88 degrees 44 minutes 35 seconds West along the South line of said quarter quarter a distance of 1311.56 feet to a rebar with cap stamped "BFA" at the Southeast corner of the Southwest quarter of the Northeast quarter of said section; thence South 88 degrees 45 minutes 50 seconds West along the South line of said quarter quarter a distance of 200.58 feet to a railroad spike in the centerline of Birdie Galyan Road; thence Northerly along said centerline the next four (4) courses:
1) North 09 degrees 05 minutes 47 seconds East, 35.11 feet; thence
2) North 02 degrees 32 minutes 09 seconds West, 89.45 feet; thence
3) North 14 degrees 11 minutes 39 seconds West, 486.63 feet; thence
4) North 10 degrees 09 minutes 42 seconds West, 62.55 feet to a MAG nail which is 660.00 feet North (by perpendicular lines) of the South line of said Southwest quarter of the Northeast quarter; thence leaving said centerline North 88 degrees 45 minutes 50 seconds West, parallel to the South line of said quarter quarter a distance of 315.84 feet to a 5/8 inch rebar with cap stamped "BRG PC50920004" on the East line of the Southwest quarter of the Northeast quarter of said section; thence North 01 degree 10 minutes 37 seconds West along the said East line a distance of 641.48 feet to a 5/8 inch rebar with cap stamped "BRG PC50920004" at the Northwest corner of the Southeast quarter of said section; thence North 88 degrees 44 minutes 18 seconds East along the North line of said quarter quarter a distance of 1298.95 feet to the Point of Beginning, containing 39.00 acres in the Southeast quarter of the Northeast quarter and 3.73 acres in the Southwest quarter of the Northeast quarter for a total of 42.73 acres, more or less.

This survey was executed according to survey requirements contained in Sections 1 through 19 of 865 IAC 1-12.


This certification does not take into consideration additional facts that an accurate and correct title search and/or examination might disclose.

Evidence of easements have not been located in the field and are not shown on this survey drawing.

Subject to the above reservation, I hereby certify that the survey work performed on the project shown hereon was performed either by me or under my direct supervision and control and that all information shown is true and correct to the best of my knowledge and belief.

Certified this 16th day of September, 2008

Ben E. Bledsoe
Registered Land Surveyor
State of Indiana

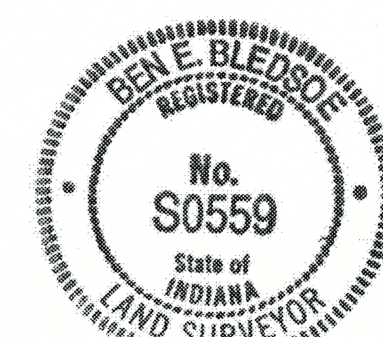

received
9-18-2008

T.E.R.

K.E.

Bledsoe Riggert Guerrettaz
LAND SURVEYING - CIVIL ENGINEERING
1351 West Tapp Road
Bloomington, Indiana 47403
P: 812-336-8277
F: 812-336-0871

**BIRDIE GALYAN ROAD
BLOOMINGTON, IN**

**FOR
MIKE CARMIN and JEFFREY HAMILTON**

SURVEYED BY: K.S. & J.W.

DRAWN BY: G.S.K.

CHECKED BY: B.E.B.

DATE: SEPTEMBER 15, 2008

LEGAL SURVEY

SHEET **1** OF **1**
PROJECT NO. **5913**

TRACT REGISTER OF ACQUISITION AFTER 1, JAN. 1943

TRACT NO.	LAND OWNER	FEE	ACREAGE			REMARKS
			PERP.	FLOWAGE	OTHER TRANS	
1503	JULIA A. FLYNN	18.50				
1504	FLOYD MULLIS ET UX	33.50				
1505	FRED B. MOSIER ET UX	29.70				
1506	O. DALE ROBERTSON ET AL	22.95				
1507	O. DALE ROBERTSON ET AL	43.40				
1508	NORAH STEVENS BARLEY	58.80				
1509-1	FRED HUNTINGTON ET UX	246.00				
1509-2	FRED HUNTINGTON ET UX	1.40				
1510	CLARA STEPHENS	3.40				
1511	PEARL FLEENER	1.00				
1512	JAMES KENT ET AL	83.00				
1513-1	CARL H. ROGERS ET UX	29.75				
1513-2	CARL H. ROGERS ET UX	62.00				
1514	ERNEST R. HILLENBURG ET UX	39.00				
1515	ROBERT E. WOODS ET UX ET AL	55.00				
1516	HADDEN KING ET UX	0.80				
1517	EDWARD R. KENT ET UX ET AL	61.50				
1518-1	JAMES KENT	22.00				
1518-2	JAMES KENT	13.50				
1518-3	JAMES KENT	0.80				
1519	CARL STEPHENS	51.00				
1520	THEODORE RALPH YOUNG ET UX	0.50				
1513-E-2	CARL H. ROGERS ET UX		0.35			PERP. EASEMENT FOR RD R/V

PRELIMINARY
PROJECT MAPDEPT. OF THE ARMY
USING SERVICE CORPS OF ENGINEERS

LOCATION OF PROJECT

STATE INDIANA
COUNTY MONROE
DIVISION OHIO RIVER
DISTRICT LOUISVILLE
ARMY AREA 2 ND.
12 MILES N OF BEDFORD
11 MILES S OF BLOOMINGTON

TRANSPORTATION FACILITIES

RAILROADS MONON
STATE ROADS 37
FEDERAL ROADS
AIR LINES

ACQUISITION

TOTAL ACRES ACQUIRED

FEE
PUBLIC DOMAIN { PERM. WITHDRAWAL
TEMP. WITHDRAWAL
USE PERMIT
TRANSFER { SEE SEGMENT "1"
LEASE
LESSER INTERESTS {

DISPOSAL

TOTAL ACRES DISPOSED OF

SOLD
PUBLIC DOMAIN { PERM. WITHDRAWAL
TEMP. WITHDRAWAL
USE PERMIT
TRANSFERRED { SEE SEGMENT "1"
LEASES TERMINATED
LESSER INTERESTS TERM
REASSIGNED
OTHER

LEGEND

EXCEPT FOR THE SPECIAL SYMBOLS SHOWN BELOW MAP
SYMBOLS ARE STANDARD IN ARMY MAP SERVICE
TECHNICAL MANUAL NO. 23.RESERVATION LINE
RESERVATION LINE (ACTUAL SURVEY)
TRACT BOUNDARY LINE
TRACT NUMBER
CONTOUR LINE
DISPOSAL

SEGMENT "15"

DEPARTMENT OF THE ARMY
OFFICE OF THE LOUISVILLE DISTRICT ENGINEER
OHIO RIVER DIVISION

REAL ESTATE

MONROE RESERVOIR

DRAWN BY C.B.O.
TRACED BY N.J.G.
CHECKED BY J.D.M.SUBMITTED BY
CHIEF OF PLANNING &
CONTROL BR.

RECOMMENDED BY

CHIEF OF REAL ESTATE DIV.

OFFICE, CHIEF OF ENGINEERS, WASHINGTON 25, D.C.


INSTALLATION OR PROJECT NO.

APPROVED BY
DATE 6 Feb 1962


COL. CORPS OF ENGINEERS, DISTRICT ENGINEER

SCALE: 1" = 500'

SHEET 15 OF DRAWING NO.

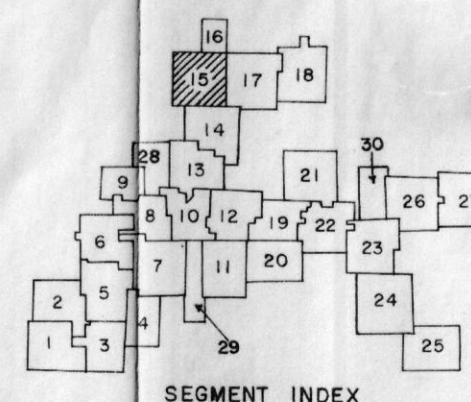CONTOUR LEGEND
ELEV. 538 LOW FLOW REGULATION POOL
ELEV. 551 5 YEAR FLOOD FREQUENCY
ELEV. 560 UPPER GUIDE FOR ACQUISITIONNOTE:
The boundary of this installation was compiled
from record deed descriptions, record plots, USGS Quads,
aerial photos, and actual surveys.

1 NOV. 63	REV. 1506	J.J.G.
31 OCT. 63	REVISED TRACT 1514	m.g.g.
28 MAR. 63	ADDED: 1518-E-2	J.J.H.
23 OCT. 62	DEL. 1506-E, 1522-E, 1503-E, 1500-E, 1501-E, 1502-E	N.J.G.
23 OCT. 62	DEL. 1506-E, 1513-E, 1514-E, 1515-E, 1516-E, 1517-E, 1518-E, 1519-E, 1520-E	N.J.G.
23 OCT. 62	DEL. 1509-E, 1509-E-2, 1510-E, 1511-E, 1512-E, 1513-E, 1514-E, 1515-E, 1516-E, 1517-E, 1518-E, 1519-E	N.J.G.
23 OCT. 62	REV. 1510, 1508, 1507, 1506, 1513-1, 1513-2, 1514, 1515, 1517, 1516, 1518-2, 1518-3, 1519	N.J.G.
23 OCT. 62	ADD. 1509-1, 1509-2, 1511, 1504, 1505, 1505, 1518-3, 1520, 1503	N.J.G.
DATE	REVISIONS	BY

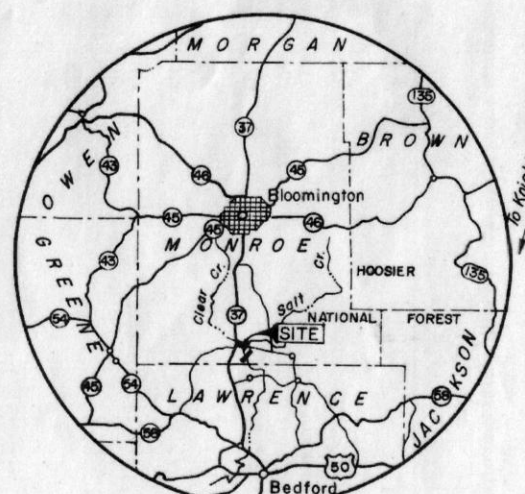NOTE: MAPPING OF THE LAND DEPICTED ON THIS
SHEET WAS PERFORMED BY MICHAEL BAKER JR., INC.,
CONSULTING ENGINEERS, JACKSON, MISSISSIPPI UNDER
CONTRACT NO. DA-15-029-CIVENS-61-65MONROE CO.
RIETHIS MAP IS DRAWN ON
INDIANA STATE COORDINATE
SYSTEM WEST ZONE

VICINITY MAP